

DAC PLAN SAFSTOR PULASKI SELF STORAGE FACILITY

2810 PULASKI HIGHWAY, EDGEWOOD, MD 21040

OVERALL SITE SUMMARY

SURVEY NOTE

- EXISTING CONDITIONS AND TOPOGRAPHIC INFORMATION IS BASED ON SURVEY PREPARED BY GRS GROUP, LLC, DATED JANUARY 6, 2025, AND SUPPLEMENTED WITH HARFORD COUNTY GIS DATA.
- HORIZONTAL DATUM: NAD 23 (2011)
- VERTICAL DATUM: NAVD88

ZONING NOTES

- OVERALL PROPERTY AREA: ±2.55 ACRES
- EXISTING ZONING: CI (COMMERCIAL INDUSTRIAL)
- EXISTING OVERLAY DISTRICT: CSSC (CHESAPEAKE SCIENCE AND SECURITY CORRIDOR)
- EXISTING LAND USE: RESIDENTIAL
- EXISTING BUILDING HEIGHT: 36' MAX
- PROPOSED ZONING: CI (COMMERCIAL INDUSTRIAL)
- PROPOSED LAND USE: MINI WAREHOUSING

UTILITY NOTES

- WATER: EXISTING CONNECTION WITHIN RIGHT-OF-WAY
- SEWER: EXISTING CONNECTION VIA SEPTIC SYSTEM. PROPOSED SANITARY SEWER CONNECTION TO BE DETERMINED. TWO POTENTIAL SANITARY SEWER CONNECTIONS ARE SHOWN ON THIS PLAN SET.
- SANITARY SEWER ROUTING OPTION #1: EXTEND GRAVITY SANITARY SEWER FROM SITE TO EXISTING SMH-9 (CONTRACT #6648), LOCATED ON PARCEL 523. EXTENSION OF SEWER LINE WILL AFFECT THE REAR PROPERTIES OF PARCEL 359, 358, AND 350 AND A 10' DRAINAGE AND UTILITY EASEMENT WILL BE PROVIDED ALONG FULL LENGTH OF EXTENSION.
- SANITARY SEWER ROUTING OPTION #2: EXTEND GRAVITY SANITARY SEWER FROM SITE TO EXISTING SMH-31 (CONTRACT #2795), LOCATED ON TAX MAP 66, PARCEL 2, LOT 10A. EXTENSION OF SEWER LINE WILL EXTEND NORTHWEST ALONG SAND PEBBLE DRIVE (COUNTY ROAD) AND THEN ACROSS PULASKI HIGHWAY (SHA ROAD).

Site Information Table	
Total	
Property Area:	2.55 acres
Limits of Disturbance	2.55 acres
On-Site	
Total Limit of Disturbed Area:	2.16 acres
Existing Impervious Area:	0.08 acres
Existing % Impervious:	0.03
Existing Building Coverage	0.07 acres
Existing % Building Coverage	3%
Proposed Impervious Area:	1.16 acres
Proposed % Impervious:	54%
Proposed Building Coverage	0.60 acres
Proposed % Building Coverage	28%
Proposed Road Entrances, Access/Drives:	0.53 acres
Proposed % Road Entrances, Access/Drives Coverage:	25%
SHA ROW	
Total Limit of Disturbed Area:	0.38 acres
Existing Impervious Area:	0.16 acres
Existing % Impervious:	43%
Proposed Impervious Area:	0.22 acres
Proposed % Impervious:	59%
Proposed Road Entrances, Access/Drives:	0.04 acres
Proposed % Road Entrances, Access/Drives Coverage:	11%

ENVIRONMENTAL FEATURES

FEATURE ON-SITE	AREA (AC)
CRITICAL AREA	2.49 AC±
100-YR FLOODPLAIN	0.00 AC±
STREAMS	0.00 AC±
STREAM BUFFERS	0.00 AC±
NON-TIDAL WETLANDS	0.00 AC±
NON-TIDAL WETLAND BUFFERS	0.00 AC±

BULK REQUIREMENTS	CI ZONE	PROPOSED
MIN. LOT AREA	20,000 SF	111,042 SF
MIN. LOT WIDTH	70 FT	>70 FT
MAX. BUILDING HEIGHT	36 FT*	45 FT
MIN. FRONT BUILDING SETBACK	30 FT	>30 FT
MIN. SIDE BUILDING SETBACK	20 FT	>20 FT
MIN. REAR BUILDING SETBACK	40 FT	>40 FT



*THE MAXIMUM HEIGHT OF A STRUCTURE ON PROPERTY ZONED CI SHALL BE 6 STORIES IN THE CHESAPEAKE SCIENCE AND SECURITY CORRIDOR PER HARFORD COUNTY ZONING CODE 267-64 E

CALL 48 HOURS
BEFORE YOU DIG




IT'S THE LAW!
DIAL 811

Know what's
below.
Call before you dig.

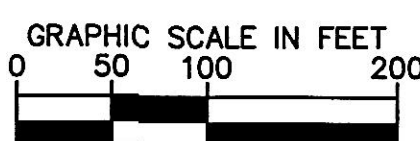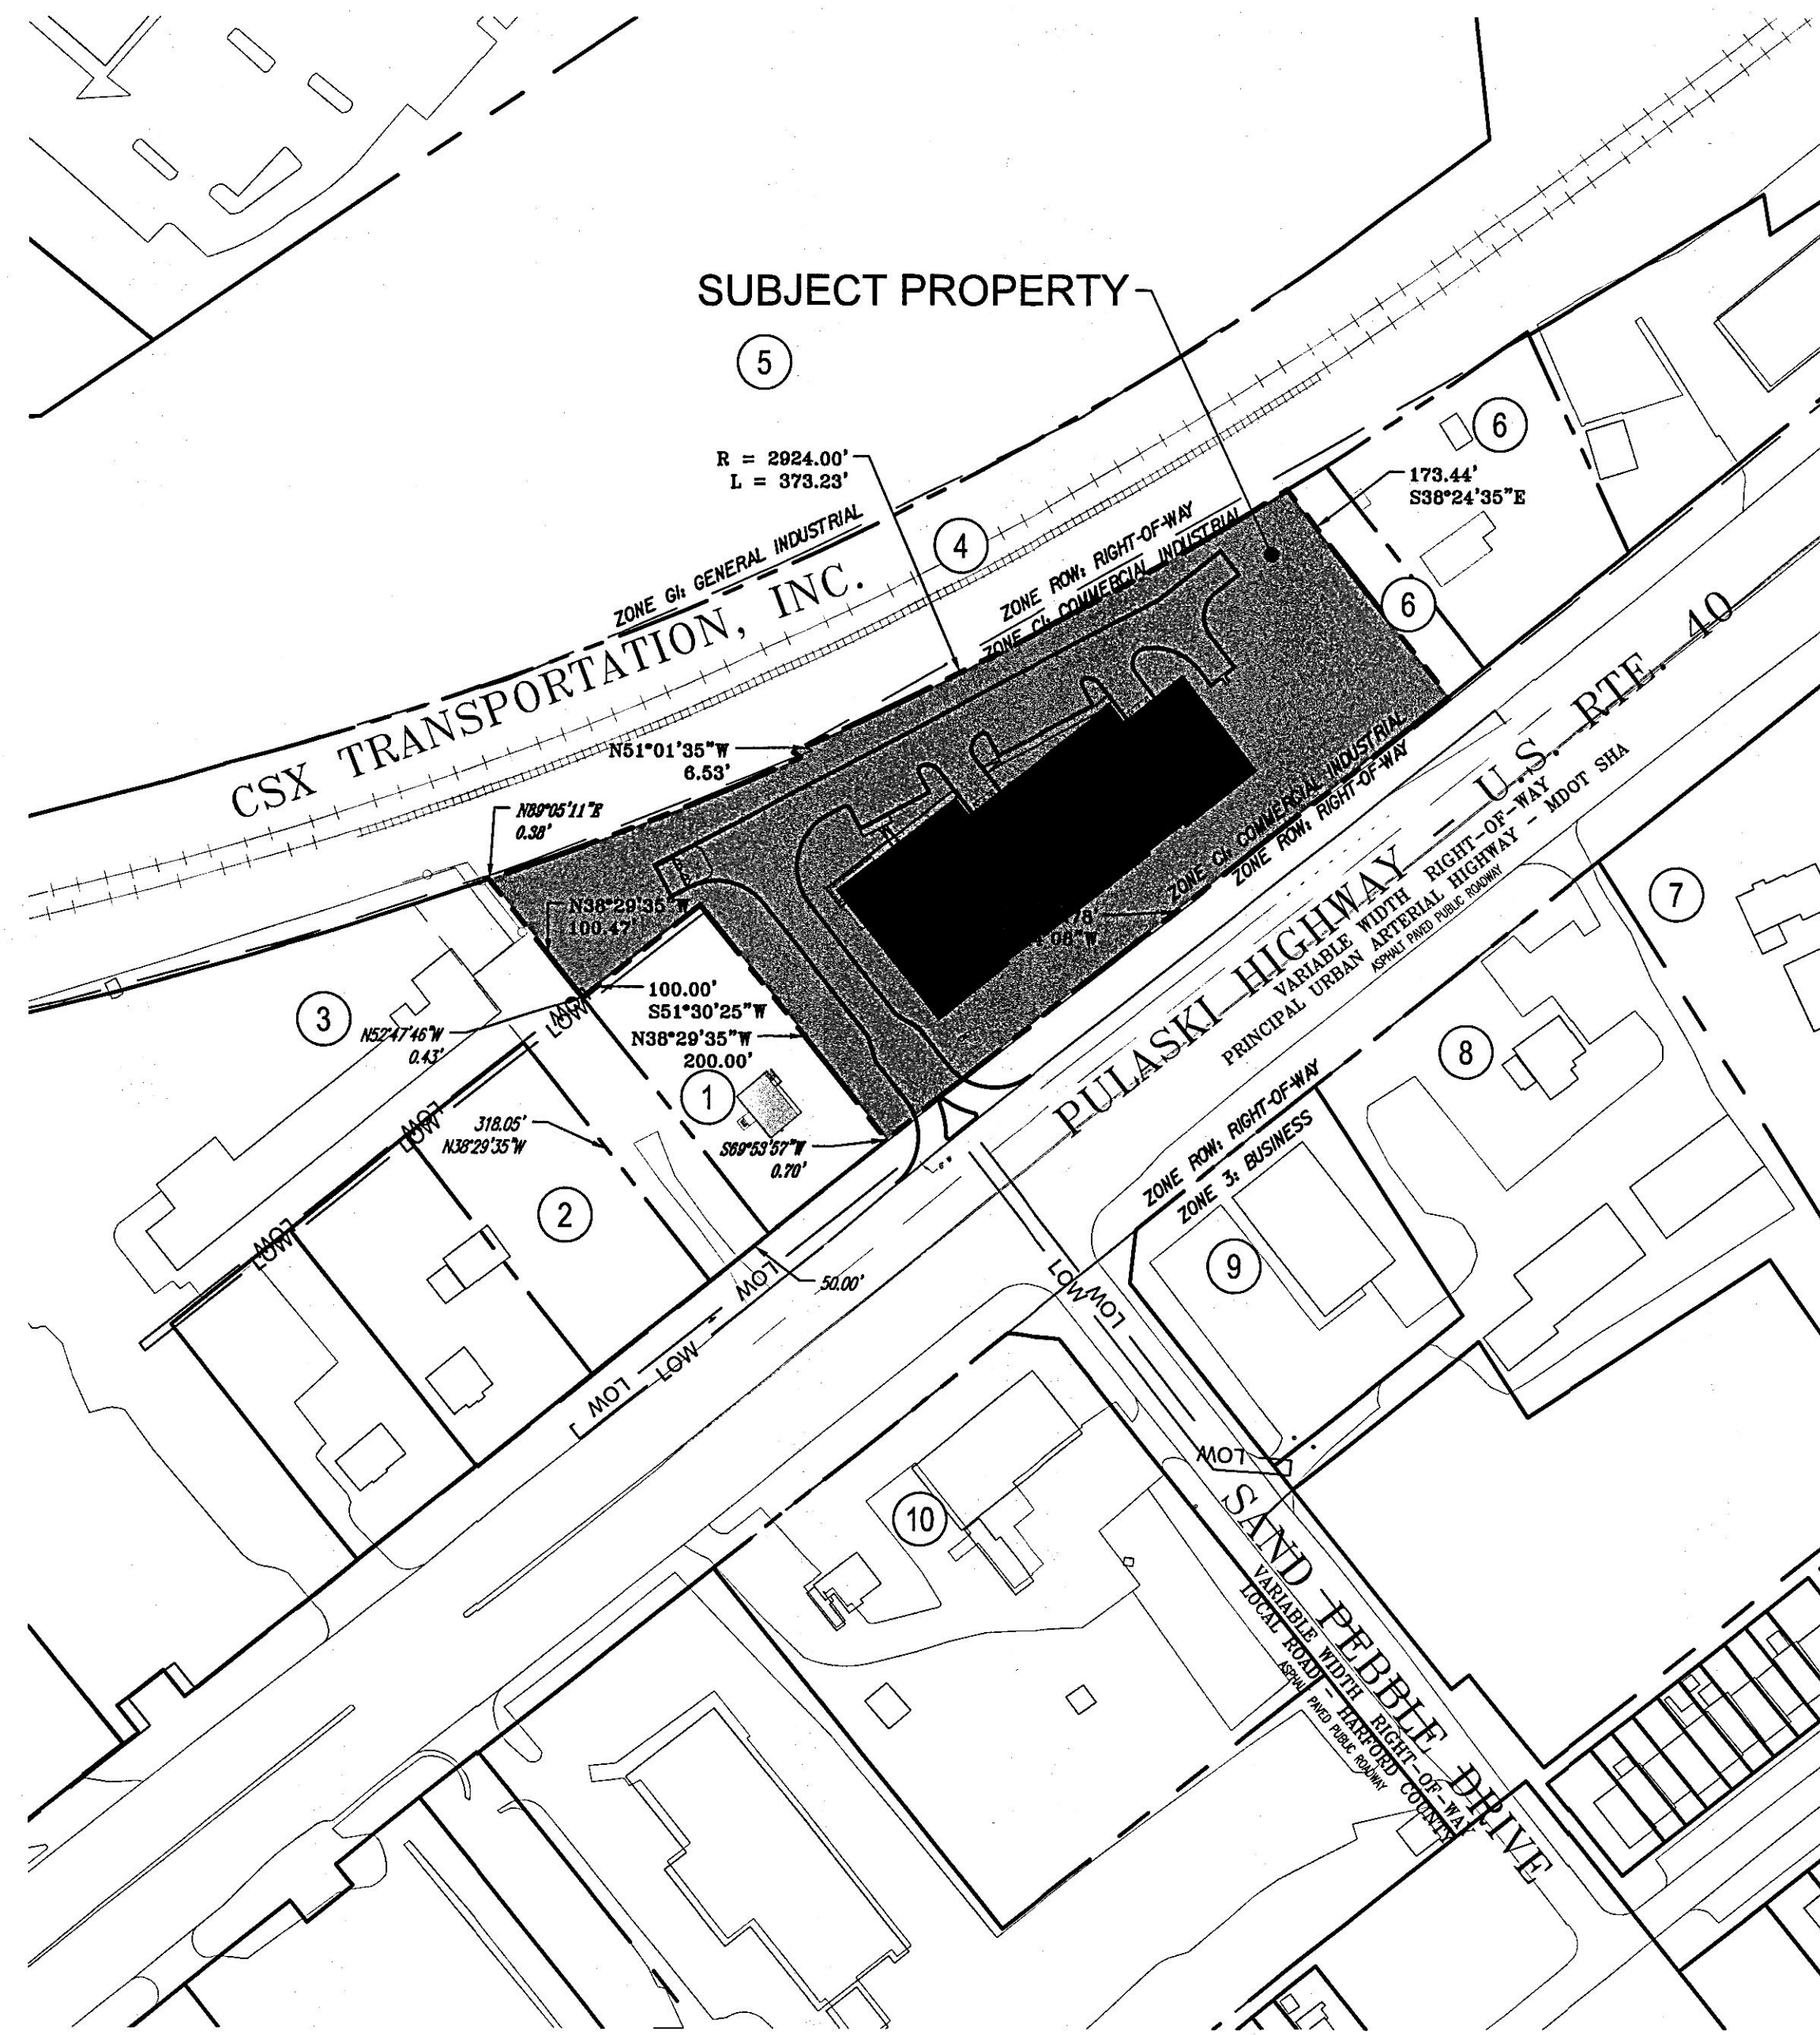

LOCATION PLAN

SCALE: 1" = 100'

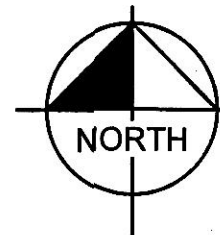

LOCATION PLAN LEGEND

---	PROPERTY LINE
---	ADJACENT PROPERTY LINE
---	ZONING DIVIDE

ADJACENT PROPERTY OWNERS LIST

- MIRJAFARY MASOUD
2808 PULASKI HIGHWAY
EDGEWOOD, MD 21040
TAX ACCT # 01068466
DEED REFERENCE 03220/ 00290
TAX MAP 66, GRID 1A, PARCEL 420
- MIRJAFARY MASOUD
2808 PULASKI HIGHWAY
EDGEWOOD, MD 21040
TAX ACCT # 01068575
DEED REFERENCE 03250/ 00405
TAX MAP 66, GRID 1A, PARCEL 350
- GENESIS INVESTMENT LLC.
2710 PULASKI HIGHWAY
EDGEWOOD, MD 21040
TAX ACCT # 01072412
DEED REFERENCE 15637/ 00086
TAX MAP 66, GRID 1A, PARCEL 523
- CSX TRANSPORTATION INC.
LAND UNDER TRACK & ROW REF 67-251
TAX ACCT # 01068581
DEED REFERENCE 00050/ 00132
TAX MAP 66
- BALTIMORE GAS & ELEC CO.
ROUTE 7
ABINGDON, MD 21009
TAX ACCT # 01007017
DEED REFERENCE 00729/ 00303
TAX MAP 66, GRID 1A, PARCEL 242
- SULLIVAN ARTHUR R JR. & LINDA MARIE SULLIVAN
2802 PULASKI HIGHWAY
EDGEWOOD, MD 21040
TAX ACCT # 01095129
DEED REFERENCE 01148/ 00367
TAX MAP 66, GRID 1A, PARCEL 500
- FIRST EDGEWOOD PROPERTIES LLC.
2903 PULASKI HIGHWAY
WHITE MARSH, MD 21162
TAX ACCT # 01073468
DEED REFERENCE 13013/ 00479
TAX MAP 66, GRID 1B, PARCEL 3
- FIRST EDGEWOOD PROPERTIES LLC.
11450 PULASKI HIGHWAY
WHITE MARSH, MD 21162
TAX ACCT # 01089919
DEED REFERENCE 07721/ 00216
TAX MAP 66, GRID 1B, PARCEL 2
- FINMAR LLC.
2813 PULASKI HIGHWAY
EDGEWOOD, MD 21040
TAX ACCT # 01076884
DEED REFERENCE 16679/ 00175
TAX MAP 66, GRID 1A, PARCEL 528
- MC GUIRE ENTERPRISES
1102 WILD ORCHID DRIVE
EDGEWOOD, MD 21040
TAX ACCT # 01061879
DEED REFERENCE 01150/ 00390
TAX MAP 66, GRID 1A, PARCEL 528



VICINITY MAP
SCALE: 1" = 2000'

PROPERTY OWNER

MASOUD MIRJAFARY
105 COUNTRY VIEW CT
CHURCHVILLE, MD 21028
TEL: (410) 335-3800
EMAIL: MOE_MIRJAFARY@YAHOO.COM

CIVIL ENGINEER

KIMLEY-HORN AND ASSOCIATES, INC.
ATTN: MACKENZIE MOGAN, P.E.
3904 BOSTON ST
SUITE 202
BALTIMORE, MD 21224
TEL: (443) 743-3470
EMAIL: MACKENZIE.MOGAN@KIMLEY-HORN.COM

DEVELOPER

SAFSTOR REAL ESTATE CO., LLC
ATTN: CHRIS RUSS
444 SEABREEZE BLVD
SUITE 840
DAYTONA BEACH, FL 32118
TEL: (704) 578-3161
EMAIL: CHRIS.RUSS@SAFSTOR.COM

SURVEYOR

GRS GROUP, LLC
ATTN: KEVIN STEINHILBER, LS
6703 DELAND COURT
SPRINGFIELD, VA 22152
TEL: (703) 727-5828
EMAIL: KEVIN@GRSGROUPLLC.COM

Sheet List Table

Sheet Number	Sheet Title
C-000	COVER SHEET
C-100	EXISTING CONDITIONS PLAN
C-200	SITE PLAN
C-300	UTILITY PLAN
C-310	UTILITY PROFILES
C-311	UTILITY PROFILES
A-201	ARCHITECTURAL ELEVATIONS
A-202	ARCHITECTURAL ELEVATIONS

RECEIVED
DEC 19 2025

Harford County Planning & Zoning

PLANTYPE: S
PLAN NO: 553-2025
VERSION: 1
DATE: 12-19-2025
DRAFTER: 1-21-2026

LOD:	
1. TOTAL	= 2.53 AC
1.1. ON-SITE	= 2.16 AC
1.2. SHA	= 0.38 AC
LOW:	
1. TOTAL	= 0.24 AC
1.1. STORM DRAIN	= 0.08 AC
1.2. SEWER EXTENSION	= 0.11 AC
1.3. ALTERNATE SEWER EXTENSION	= 0.07 AC

Kimley»Horn




PROFESSIONAL CERTIFICATION I HEREBY
CERTIFY THAT THESE DOCUMENTS WERE
PREPARED OR APPROVED BY ME, AND THAT I
AM A FULLY LICENSED PROFESSIONAL
ENGINEER UNDER THE LAWS OF THE STATE
OF MARYLAND.
LICENSE NO. 27641
EXPIRATION DATE 09/2029

COVER SHEET

2810 PULASKI HWY
PREPARED FOR
SAFSTOR

SHEET NUMBER
C-000

SOIL TYPES		
MAP UNIT SYMBOL	SOIL NAME	% OF OVERALL PROJECT AREA
RuD (C)	RUSSETT FINE SANDY LOAM, 5 TO 15 PERCENT SLOPES	100%

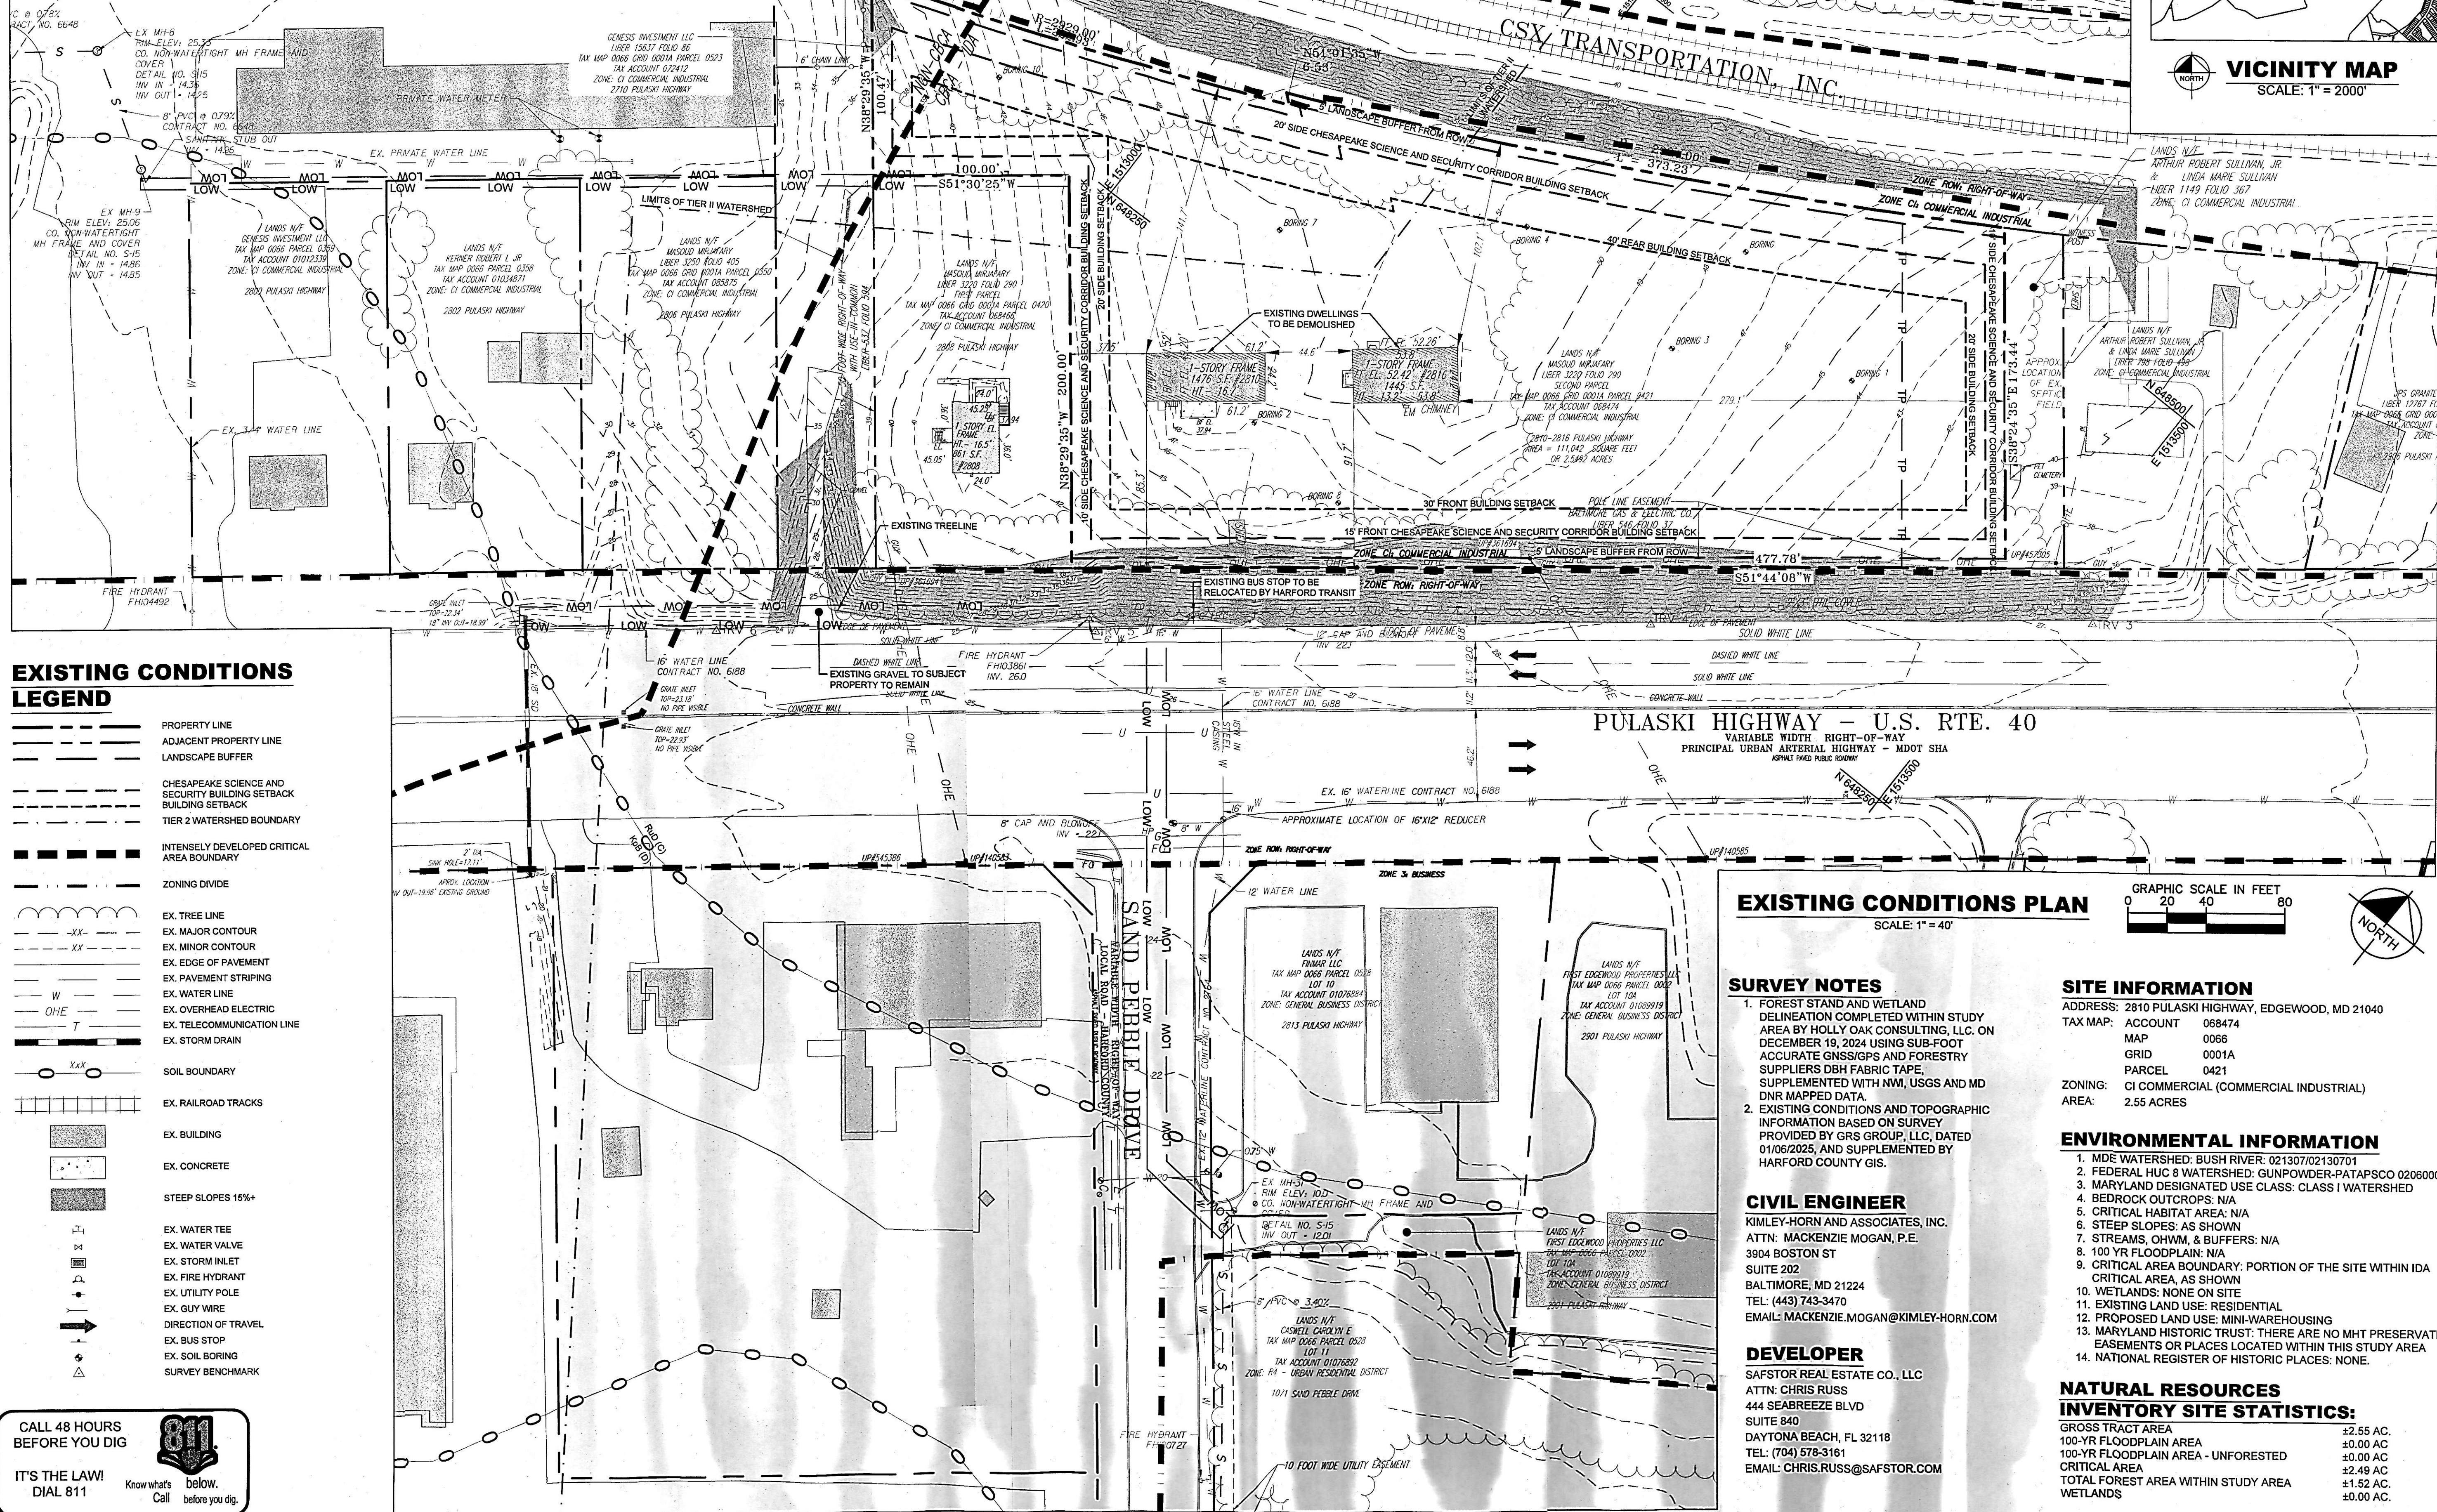

**CALL 48 HOURS
BEFORE YOU DIG**

**IT'S THE LAW!
DIAL 811**

 Know what's
Call below.
before you dig.



VICINITY MAP
SCALE: 1" = 2000'

Kimley»»Horn

© 2025 KIMLEY-HORN AND ASSOCIATES, INC.
 3904 BOSTON ST, SUITE 202, BALTIMORE, MD 21224
 PHONE: 443-743-3470
 WWW.KIMLEY-HORN.COM



PROFESSIONAL CERTIFICATION: I HEREBY
CERTIFY THAT THESE DOCUMENTS WERE
PREPARED OR APPROVED BY ME, AND THAT
I AM A DULY LICENSED PROFESSIONAL
ENGINEER UNDER THE LAWS OF THE STATE
OF MARYLAND.
LICENSE NO. 57541
EXPIRATION DATE 05/08/2027



KHA PROJECT 114464002	DATE 12/19/2025	SCALE 1" = 40'	DESIGNED BY MZM	DRAWN BY OCR
--------------------------	--------------------	----------------	-----------------	--------------

EXISTING CONDITIONS PLAN

2810 PULASKI HWY
PREPARED FOR
SAFSTOR
RECORD COUNTY

SHEET NUMBER
C-100

Plotted By: Mogan, Maccenzia, Sheet Set: SAFSTOR, Pulaski Hwy, Layout: C-200, December 18, 2025, 11:26:36am, K:\BAL_CIV\114464002-2810 PULASKI HWY\AD\plansets\DAC Site Plan_C-200 SITE PLAN.dwg
This document, together with the concepts and designs presented herein, is intended only for the specific purpose and client for which it was prepared. Reuse of any information contained herein without written authorization and adaptation by Kimley-Horn and Associates, Inc. shall be without liability to Kimley-Horn and Associates, Inc.

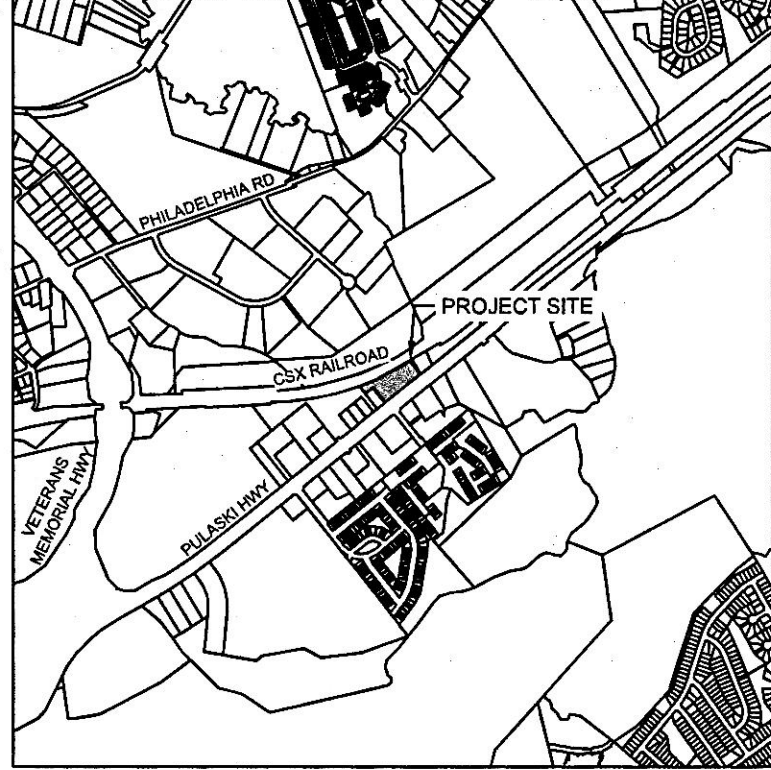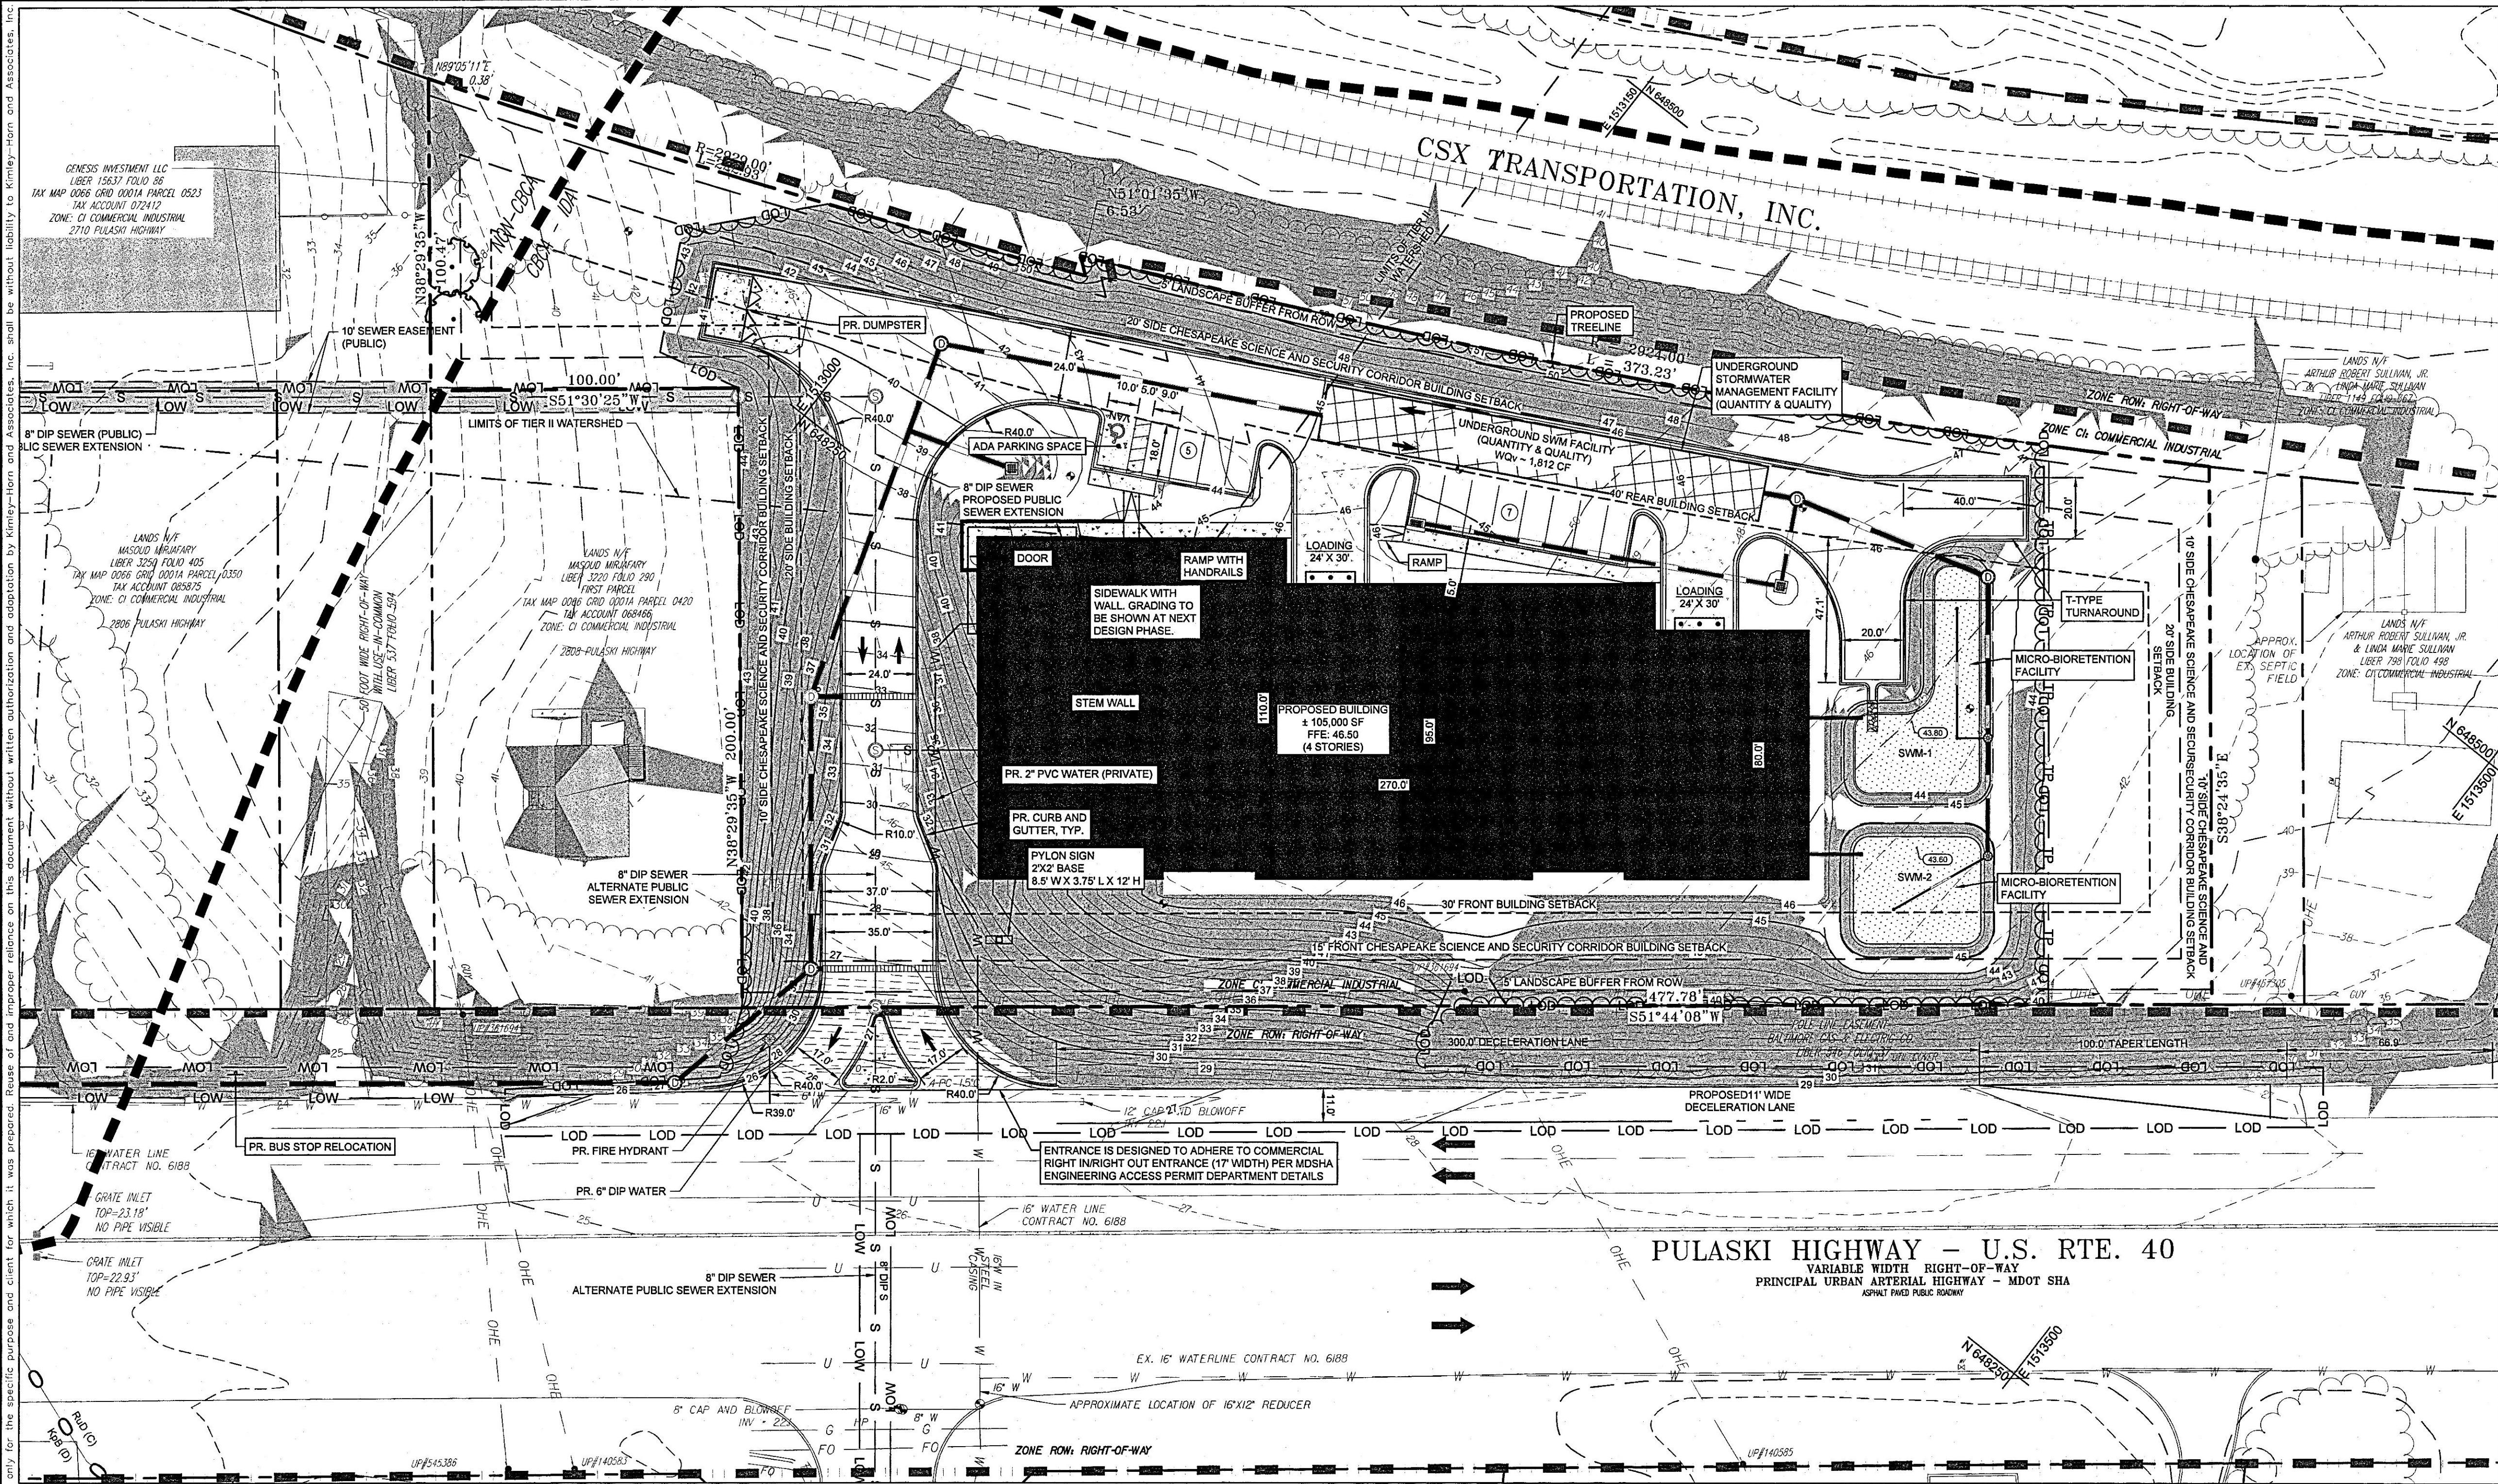

- VICINITY MAP**
SCALE: 1" = 2000'
- SITE PLAN LEGEND**
- PROPERTY LINE
 - ADJACENT PROPERTY LINE
 - LANDSCAPE BUFFER
 - CHESAPEAKE SCIENCE AND SECURITY BUILDING SETBACK
 - TIER 2 WATERSHED BOUNDARY
 - INTENSIVELY DEVELOPED CRITICAL AREA BOUNDARY
 - LIMITS OF DISTURBANCE
 - PR. CURB AND GUTTER
 - PR. WATERLINE
 - PR. STORM DRAIN
 - PR. MAJOR CONTOUR
 - PR. MINOR CONTOUR
 - ZONING DIVIDE
 - EX. TREE LINE
 - EX. MAJOR CONTOUR
 - EX. MINOR CONTOUR
 - EX. EDGE OF PAVEMENT
 - EX. PAVEMENT STRIPING
 - EX. WATER LINE
 - EX. OVERHEAD ELECTRIC
 - EX. TELECOMMUNICATION LINE
 - EX. STORM DRAIN
 - SOIL BOUNDARY
 - EX. RAILROAD TRACKS
 - PR. BUILDING
 - PR. SIDEWALK
 - PR. STORMWATER MANAGEMENT FACILITY
 - PR. DUMPSTER
 - PR. PAVEMENT STRIPING
 - PR. PARKING COUNT
 - PR. STORM MANHOLE
 - PR. FIRE HYDRANT
 - PR. BOLLARD
 - PR. ADA PARKING SIGN
 - PR. PYLON SIGN
 - EX. WATER TEE
 - EX. WATER VALVE
 - EX. STORM INLET
 - EX. FIRE HYDRANT
 - EX. UTILITY POLE
 - EX. GUY WIRE
 - STEEP SLOPES 15%+

SURVEY NOTES

- FOREST STAND AND WETLAND DELINEATION COMPLETED WITHIN STUDY AREA BY HOLLY OAK CONSULTING, LLC, ON DECEMBER 19, 2024 USING SUB-FOOT ACCURATE GNSS/GPS AND FORESTRY SUPPLIERS DBH FABRIC TAPE, SUPPLEMENTED WITH NW, USGS AND MD DNR MAPPED DATA. FOREST STAND DELINEATION APPROVED FEBRUARY 18, 2025.
- EXISTING CONDITIONS AND TOPOGRAPHIC INFORMATION BASED ON SURVEY PROVIDED BY GRS GROUP, LLC, DATED 01/09/2025, AND SUPPLEMENTED BY HARFORD COUNTY GIS.
- ADDITIONAL STORM DRAIN INFORMATION BASED ON SURVEY PROVIDED BY GRS GROUP, LLC, DATED 3/18/2025, AND SUPPLEMENTED BY HARFORD COUNTY GIS.

STORMWATER MANAGEMENT NOTES


- ALL QUALITY TREATMENT REQUIREMENTS TO BE MADE VIA MICRO-BIORETENTION FACILITIES AND ONE UNDERGROUND DETENTION FACILITY.
- ALL QUANTITY CONTROL REQUIREMENTS TO BE MET VIA UNDERGROUND DETENTION FACILITY.

SITE PLAN NOTES

- BUS STOP RELOCATION TO BE DETERMINED BY HARFORD TRANSIT (LOCATION OFF-SITE).

SITE PLAN

SCALE: 1" = 30'

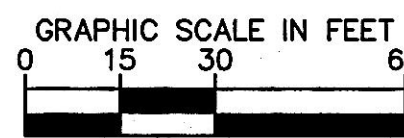

LOADING SPACE REQUIREMENTS		
	NUMBER OF BERTHS	LOADING AREA
REQUIRED	3	250 SF PER BERTH X 3 BERTHS = 750 SF
PROVIDED	2	(24 X 30) SF PER BERTH X 2 BERTHS = 1,440 SF

PARKING REQUIREMENTS	
REQUIRED	INDUSTRIAL USE - ON-SITE PARKING AS NECESSARY TO ACCOMMODATE TRAFFIC GENERATED BY THE USE AND THE LARGEST EMPLOYEE SHIFT (EMPLOYEE COUNT IN TABLE BELOW)
PROVIDED	STANDARD PARKING SPACES - 11 ADA ACCESSIBLE PARKING SPACES - 1

BUSINESS ON SUBJECT PROPERTY					
BUSINESS IN OPERATION	BUILDING USE	SANITARY FACILITIES	ARE THE FACILITIES OPEN TO THE PUBLIC?	FULL TIME EMPLOYEES	PART TIME EMPLOYEES
SAFSTOR	MINI-WAREHOUSING	2 TOILETS, 2 HAND SINKS	YES	1	0

ADJOINER LIST						
#	TAX MAP/ PARCEL	OWNER	DEED REF.	ZONED	MAILING ADDRESS	PROPERTY ADDRESS
1	T: 66 P: 420	MASOUD MIRJAFARY	03220/00290	C1	105 COUNTRY VIEW CT CHURCHVILLE, MD 21028	2808 PULASKI HWY EDGEWOOD, MD 21040
2	T: 66 P: 523	GENESIS INVESTMENT LLC	15637/00086	C1	PO BOX 498 JOPPA, MD 21085	2710 PULASKI HWY EDGEWOOD, MD 21040
3	T: 66 P: 500	ARTHUR SULLIVAN JR. AND WIFE	01149/00367	C1	2902 PULASKI HWY EDGEWOOD, MD 21040	2902 PULASKI HWY EDGEWOOD, MD 21040
4	T: 65 P: 000	CSX TRANSPORTATION INC	00050/00132	ROW	500 WATER ST J-910 JACKSONVILLE, FL 32202	N/A

CALL 48 HOURS BEFORE YOU DIG

IT'S THE LAW! DIAL 811

Know what's below. Call before you dig.

Kimley»Horn

© 2025 KIMLEY-HORN AND ASSOCIATES, INC.
3904 BOSTON ST. SUITE 202, BALTIMORE, MD 21224
PHONE: 443-743-3470
WWW.KIMLEY-HORN.COM

STATE OF MARYLAND
PROFESSIONAL ENGINEER
12/19/2025
PROFESSIONAL CERTIFICATION I HEREBY CERTIFY THAT THESE DOCUMENTS WERE PREPARED OR APPROVED BY ME, AND THAT I AM A DULY LICENSED PROFESSIONAL ENGINEER UNDER THE LAWS OF THE STATE OF MARYLAND.
LICENSE NO. 57541
EXPIRATION DATE 06/09/2028


SITE PLAN

2810 PULASKI HWY
PREPARED FOR
SAFSTOR

SHEET NUMBER
C-200

NO.	REVISIONS	DATE	BY

BUSINESS ON SUBJECT PROPERTY					
BUSINESS IN OPERATION	BUILDING USE	SANITARY FACILITIES	ARE THE FACILITIES OPEN TO THE PUBLIC?	FULL TIME EMPLOYEES	PART TIME EMPLOYEES
SAFSTOR	MINI-WAREHOUSING	2 TOILETS, 2 HAND SINKS	YES	1	0

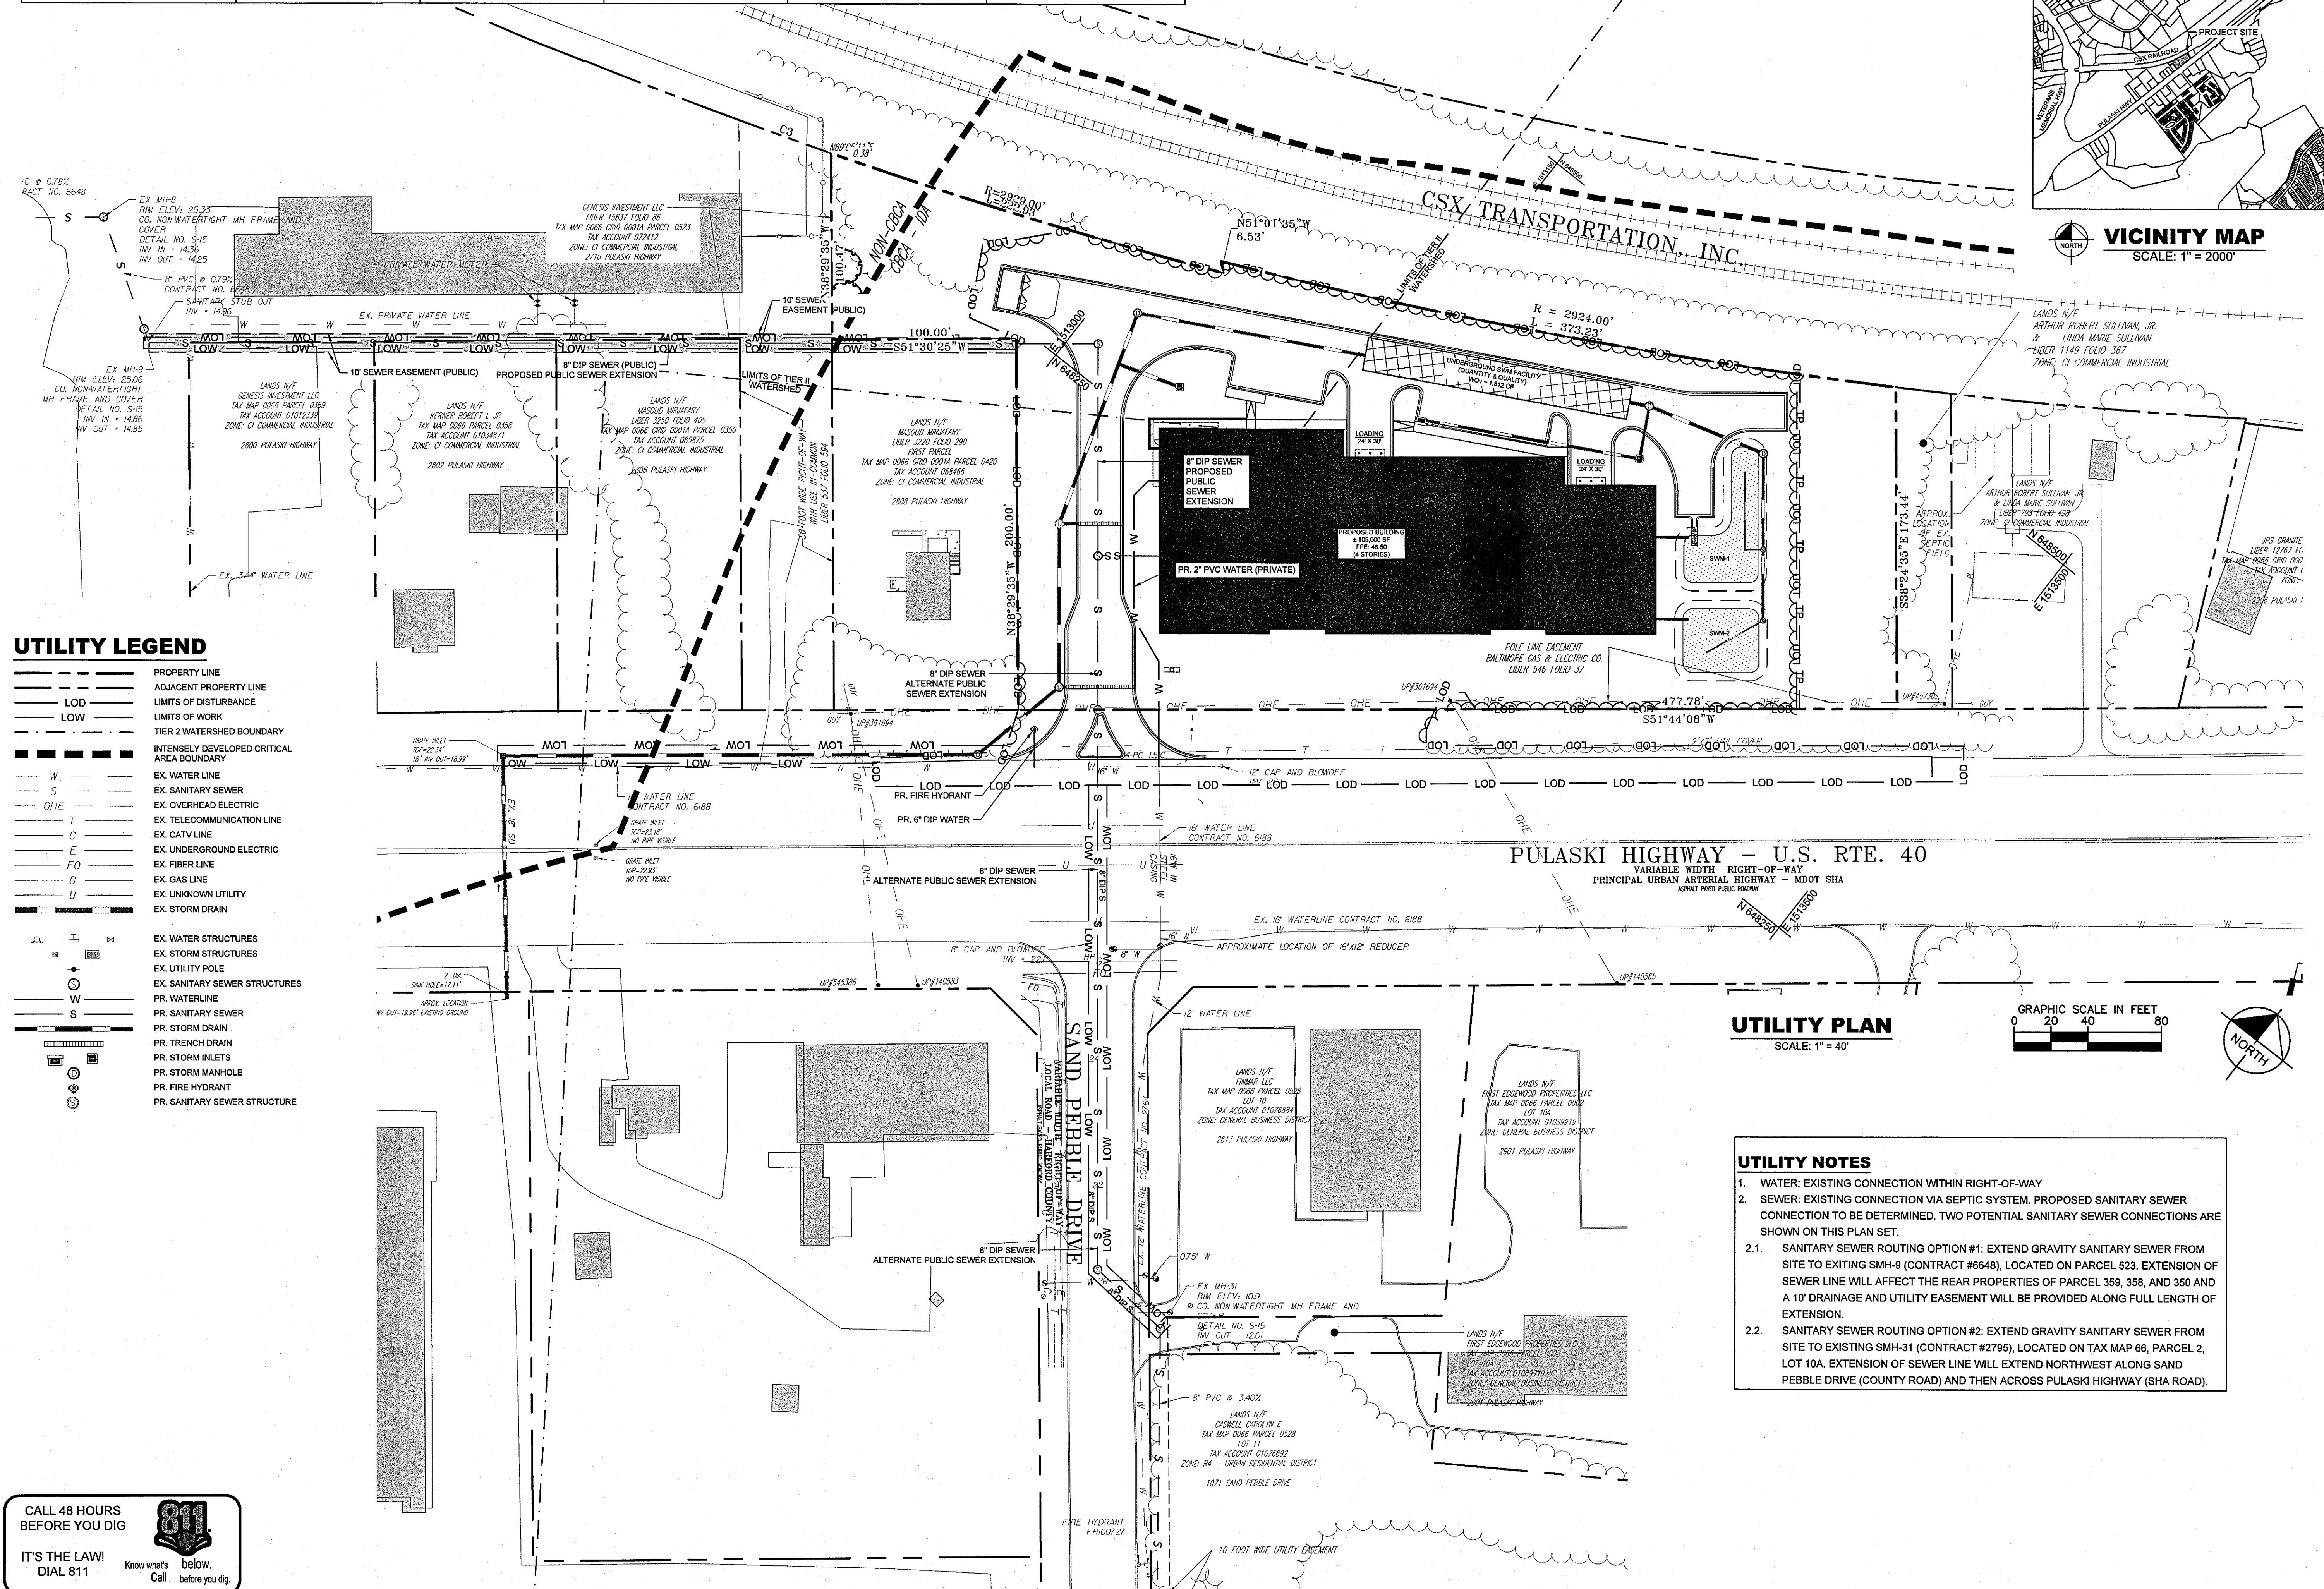

**CALL 48 HOURS
BEFORE YOU DIG**





**IT'S THE LAW!
DIAL 811**

811


Know what's below.
Call before you dig.

SHEET NUMBER 2335	2810 PULASKI HWY PREPARED FOR SAFSTOR	HARFORD COUNTY	MD	UTILITY PLAN	<table border="1"><tr><td>KHA PROJECT 114464002</td><td>DATE 12/19/2025</td><td>SCALE</td><td>DESIGNED BY M/ZM</td><td>DRAWN BY OCF</td><td>CHECKED BY MLW</td></tr></table>	KHA PROJECT 114464002	DATE 12/19/2025	SCALE	DESIGNED BY M/ZM	DRAWN BY OCF	CHECKED BY MLW	<table border="1"><tr><td></td><td>Kimley»»Horn © 2025 KIMLEY-HORN AND ASSOCIATES, INC. 3804 BOSTON ST. SUITE 202, BALTIMORE, MD 21224 PHONE: 443-743-3470 WWW.KIMLEY-HORN.COM</td></tr><tr><td>No.</td><td>REVISIONS</td><td>DATE</td><td>BY</td></tr></table>		Kimley»»Horn © 2025 KIMLEY-HORN AND ASSOCIATES, INC. 3804 BOSTON ST. SUITE 202, BALTIMORE, MD 21224 PHONE: 443-743-3470 WWW.KIMLEY-HORN.COM	No.	REVISIONS	DATE	BY
					KHA PROJECT 114464002	DATE 12/19/2025	SCALE	DESIGNED BY M/ZM	DRAWN BY OCF	CHECKED BY MLW								
	Kimley»»Horn © 2025 KIMLEY-HORN AND ASSOCIATES, INC. 3804 BOSTON ST. SUITE 202, BALTIMORE, MD 21224 PHONE: 443-743-3470 WWW.KIMLEY-HORN.COM																	
No.	REVISIONS	DATE	BY															

Plotted By: Mogen, Mckenzie Sheet Set: S4550a Pulaski Hwy Layout: C-311 Date: 11/23/2025 11:23:10am K:\BAL_CVA\114464002- safer pulaski hwy\CAD\plan sheets\DAC Site Plan\NC-310 UTILITY PROFILES.dwg
This document, together with the concepts and designs presented herein, is intended only for the specific purpose and client for which it was prepared. Reuse of and/or reliance on this document without written authorization and adoption by Kimley-Horn and Associates, Inc. shall be without liability to Kimley-Horn and Associates, Inc.

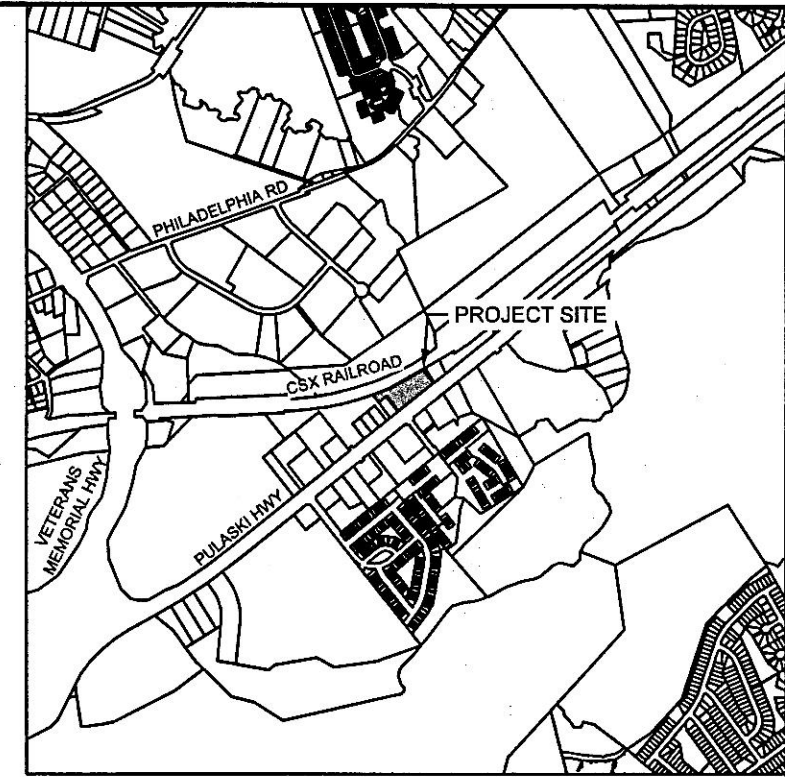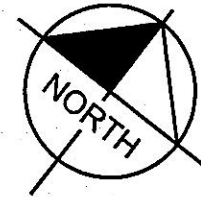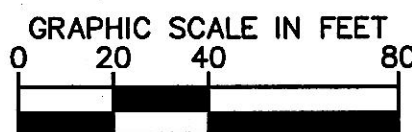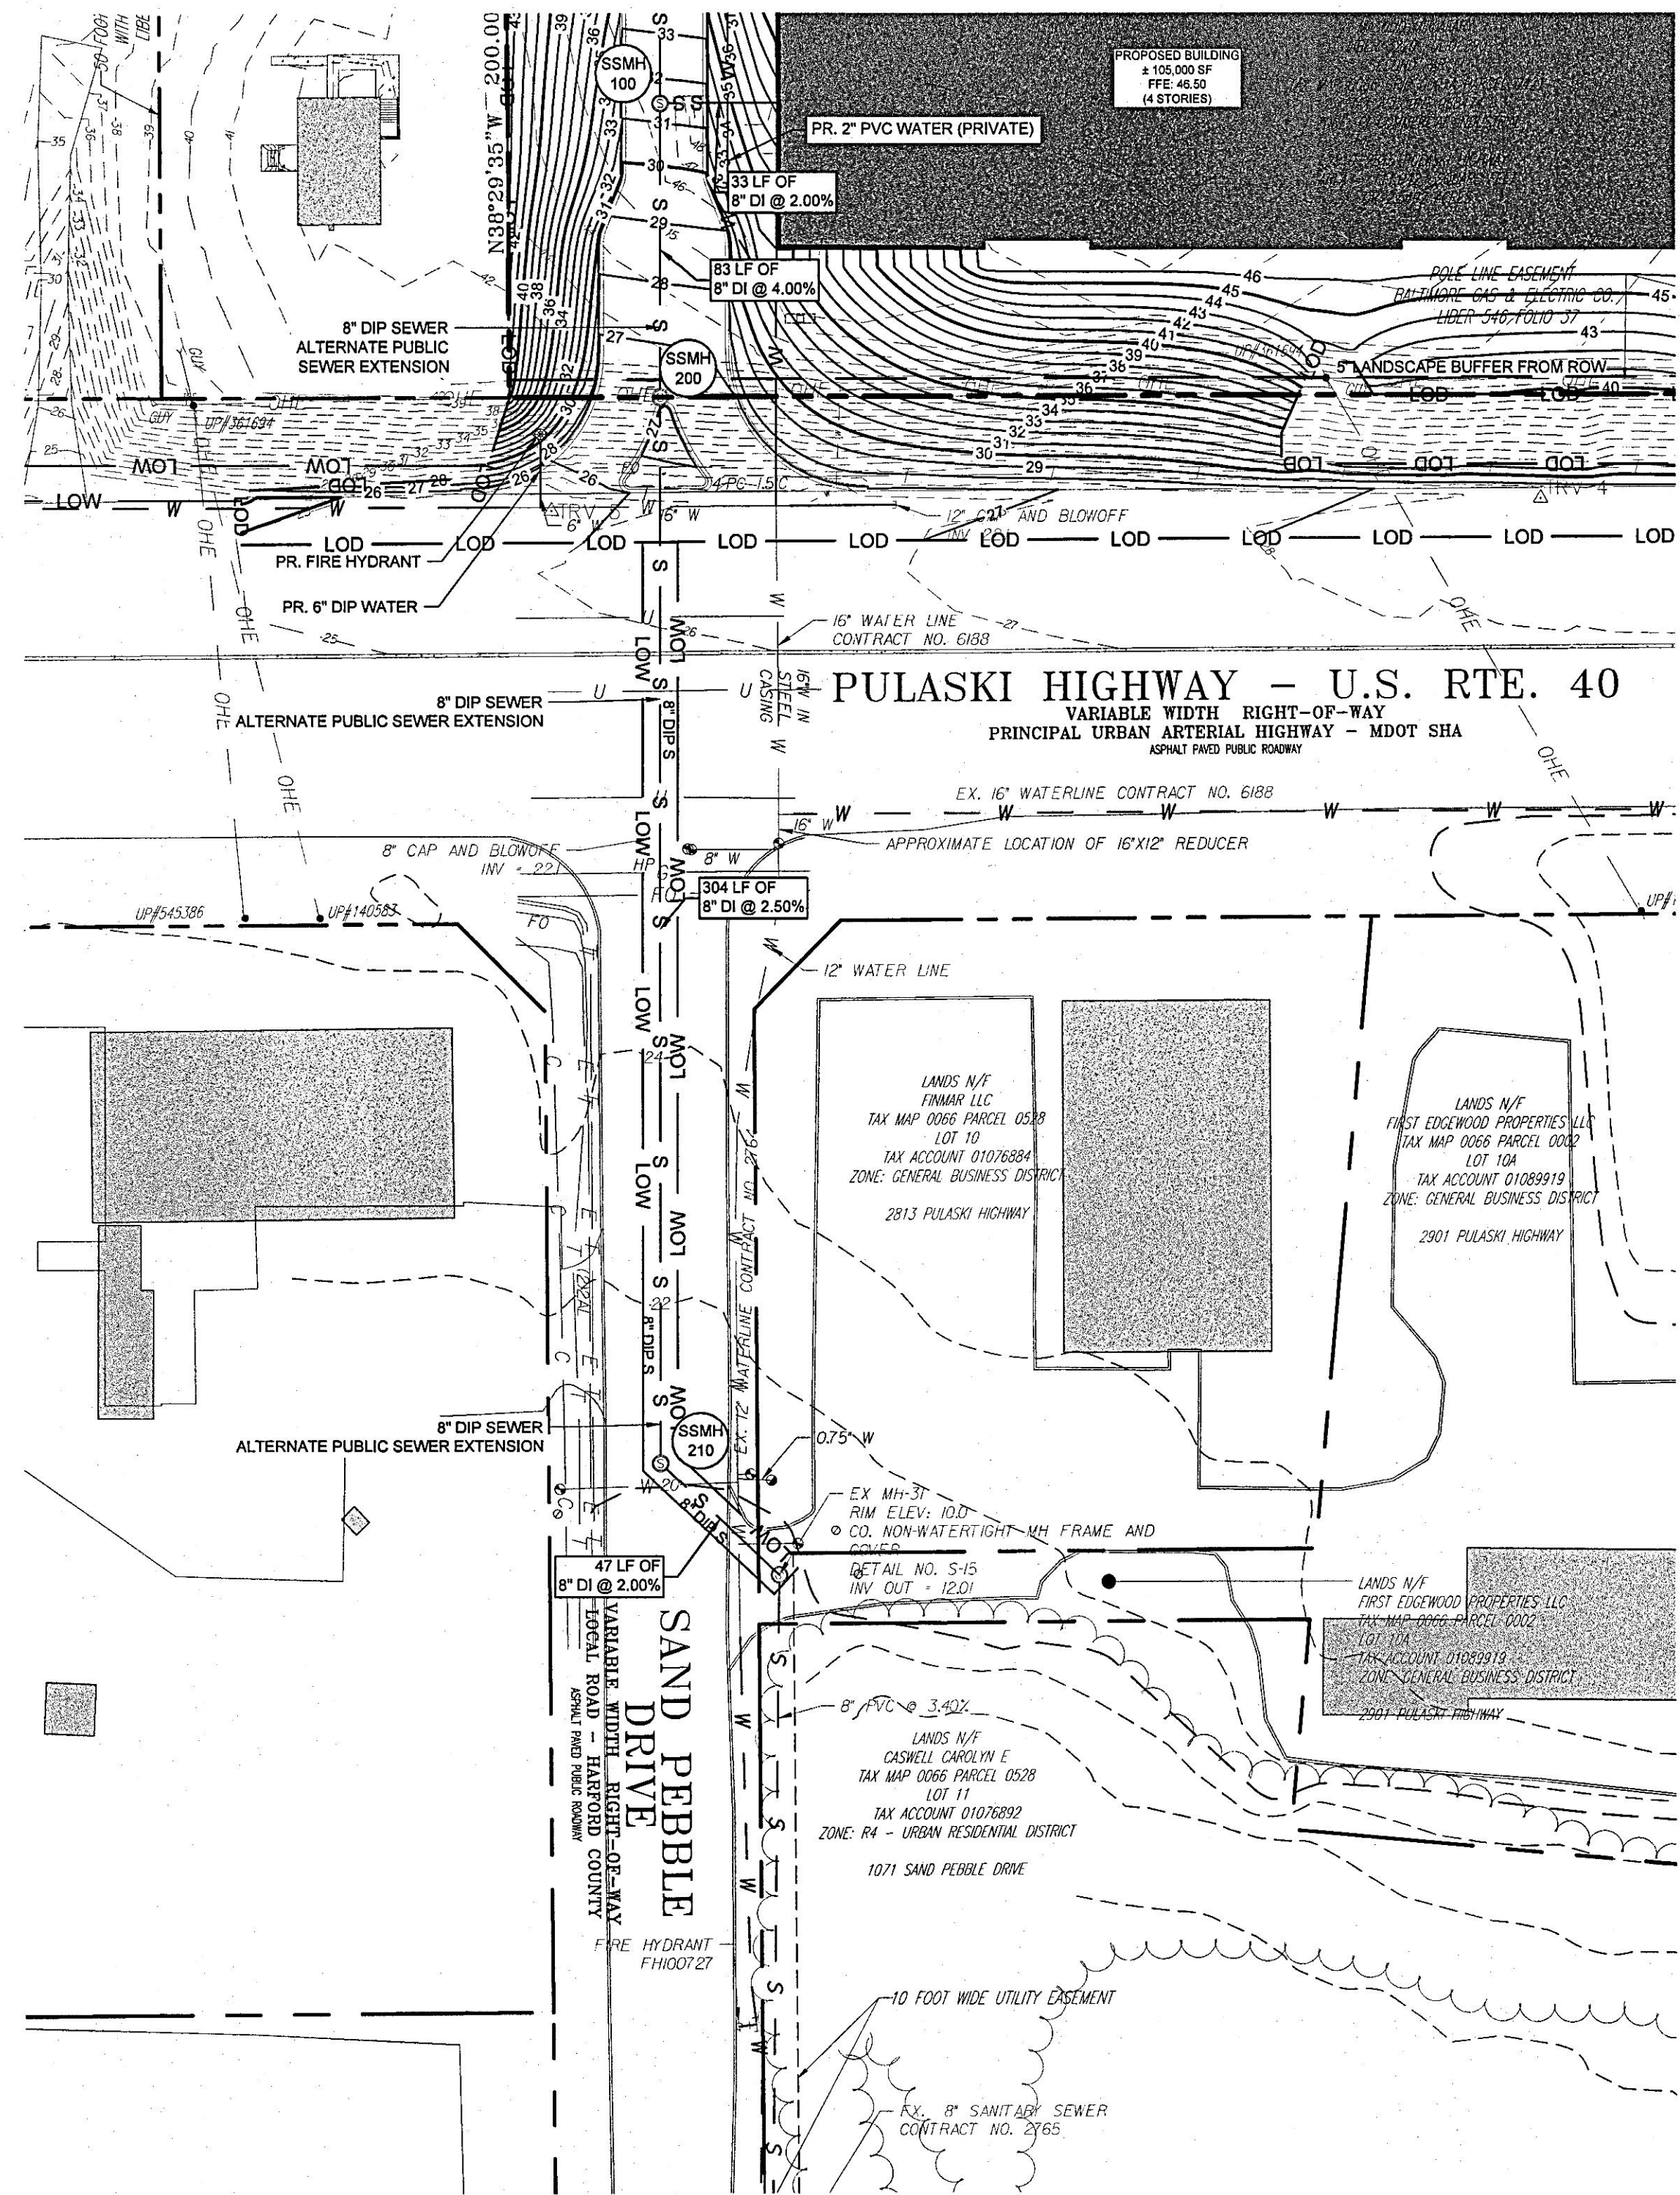


VICINITY MAP
SCALE: 1" = 2000'

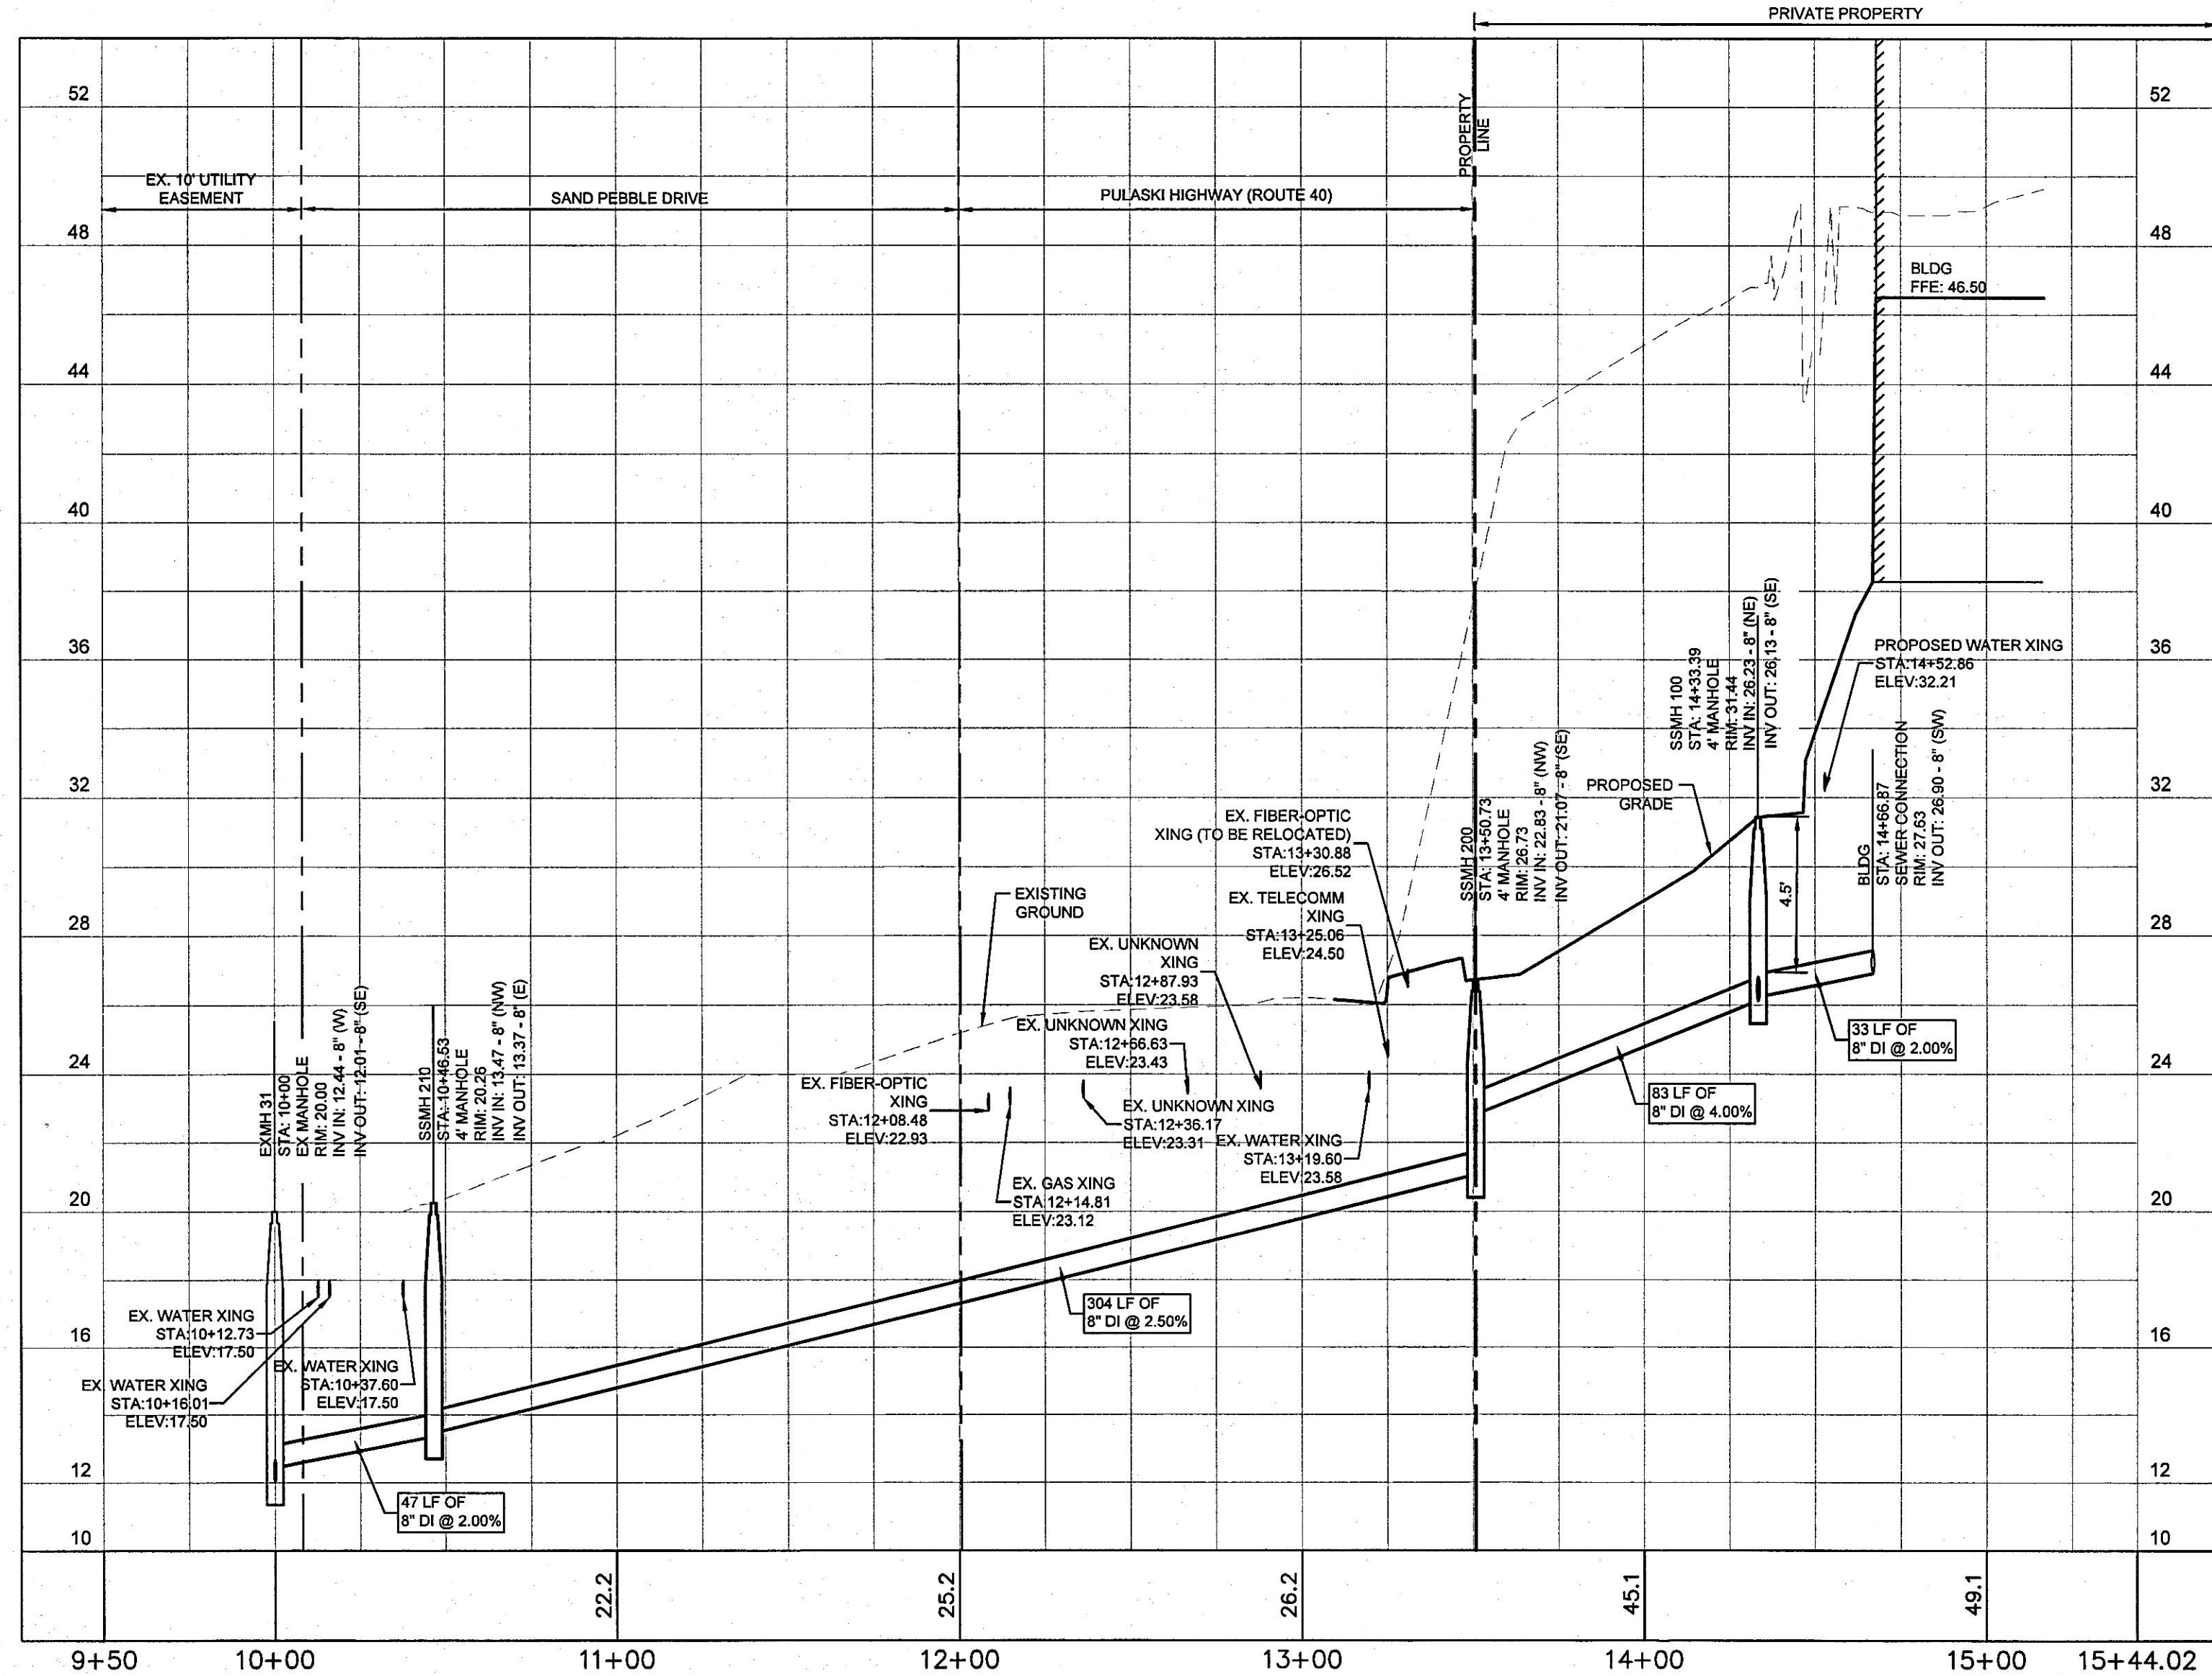

ALTERNATE PUBLIC SEWER EXTENSION

SCALE: 1" = 40' H
1" = 4' V

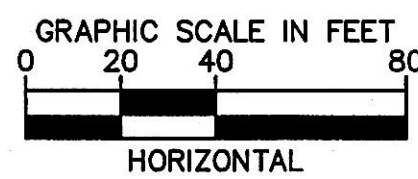

CALL 48 HOURS
BEFORE YOU DIG



IT'S THE LAW!
DIAL 811

Know what's
Call before you dig.

Kimley»Horn

© 2025 KIMLEY-HORN AND ASSOCIATES, INC.
3904 BOSTON ST., SUITE 202, BALTIMORE, MD 21224
PHONE: 443-743-3470
WWW.KIMLEY-HORN.COM



12/19/2025
PROFESSIONAL CERTIFICATION I HEREBY
CERTIFY THAT THESE DOCUMENTS WERE
PREPARED OR APPROVED BY ME AND THAT I
AM A DULY LICENSED PROFESSIONAL
ENGINEER UNDER THE LAWS OF THE STATE
OF MARYLAND.
LICENSE NO. 15341
EXPIRATION DATE 06/30/2027

KHA PROJECT
114464002
DATE
12/19/2025
SCALE
M/M
DESIGNED BY
M/M
DRAWN BY
O/C
CHECKED BY
M/M

UTILITY PROFILES

2810 PULASKI HWY
PREPARED FOR
SAFSTOR

SHEET NUMBER
C-311

HARFORD COUNTY MD

REVISIONS
DATE
BY



Plotted By: Megan Mockenzie - Sheet Set: SAFSTOR Pulaski Hwy Layout: A-201 December 18, 2025 06:40:58pm K:\BAL-CIV\114464002- SAFSTOR Pulaski Hwy\CAD\PlanSheets\DAO Site Plan\A-600 ARCHITECTURAL DETAILS.dwg
This document, together with the concepts and designs presented herein, is intended only for the specific purpose and client for which it was prepared. Reuse of and improper reliance on this document without written authorization and adaptation by Kimley-Horn and Associates, Inc. shall be without liability to Kimley-Horn and Associates, Inc.

ELEVATION NOTES


1. INSTALLER TO VERIFY THAT ALL EXTERIOR FINISHES ARE OF QUALITY AND MEET PROJECT SPECIFICATIONS AS LISTED IN PROJECT DOCUMENTS OR APPROVED PRODUCT SUBMITTALS. COORDINATE WITH GC FOR INSTALLED SITE MOCK UPS AS REQUIRED.
2. RETURN EIFS REVEALS BACK TO WALL AT ALL CORNER CONDITIONS.
3. RETURN ROOF COPING BACK TO WALL AT ALL CORNER CONDITIONS.
4. RETURN STONE SILL CAP BACK TO WALL AT ALL CORNER CONDITIONS.
5. BUILDING SIGNAGE TO BE PERMITTED SEPARATELY. FINAL SIZE & LOCATION TO BE REVIEWED BY ARCHITECT AND APPROVED BY OWNER.
6. DIMENSIONS AT EIFS/ACM REVEAL ARE TO CENTERLINE OF REVEAL U.N.O.
7. DIMENSIONS AT WALL LOUVERS ARE TO CENTERLINE OF LOUVER U.N.O.
8. STANDARD EIFS REVEAL TYPE IS 1-1/2" WIDE AND 3/4" DEEP. SEE EIFS REVEAL DETAIL.
9. STANDARD ACM REVEAL TYPE IS 1/2" MANUFACTURER TO VERIFY.
10. SEE EXTERIOR ELEVATIONS FOR FINISH TAGS AND DESCRIPTIONS.

KEYNOTE LEGEND

Key Value	Keynote Text
ACM-1	ACM SYSTEM - ALPOLIC AUB BLUE COLOR
ACM-2	ACM SYSTEM - ALPOLIC RTB BLUE COLOR
CP-1	ROOF COPING - MATCH DARK EIFS COLOR
EIFS-1	EIFS - FINE TEXTURE - SW7071 - GRAY SCREEN
EIFS-2	EIFS - FINE TEXTURE - SW7074 - SOFTWARE
EIFS-3	EIFS - MEDIUM TEXTURE - SW7076 - CYBERSPACE
GLZ-1	GLAZING CLEAR/TINTED
MP-2B	CORRUGATED METAL PANEL - VERTICAL NARROW - CHARCOAL GRAY
STN-1	THIN MANUFACTURED MASONRY VENEER - STONE - GRAPHITE COLOR

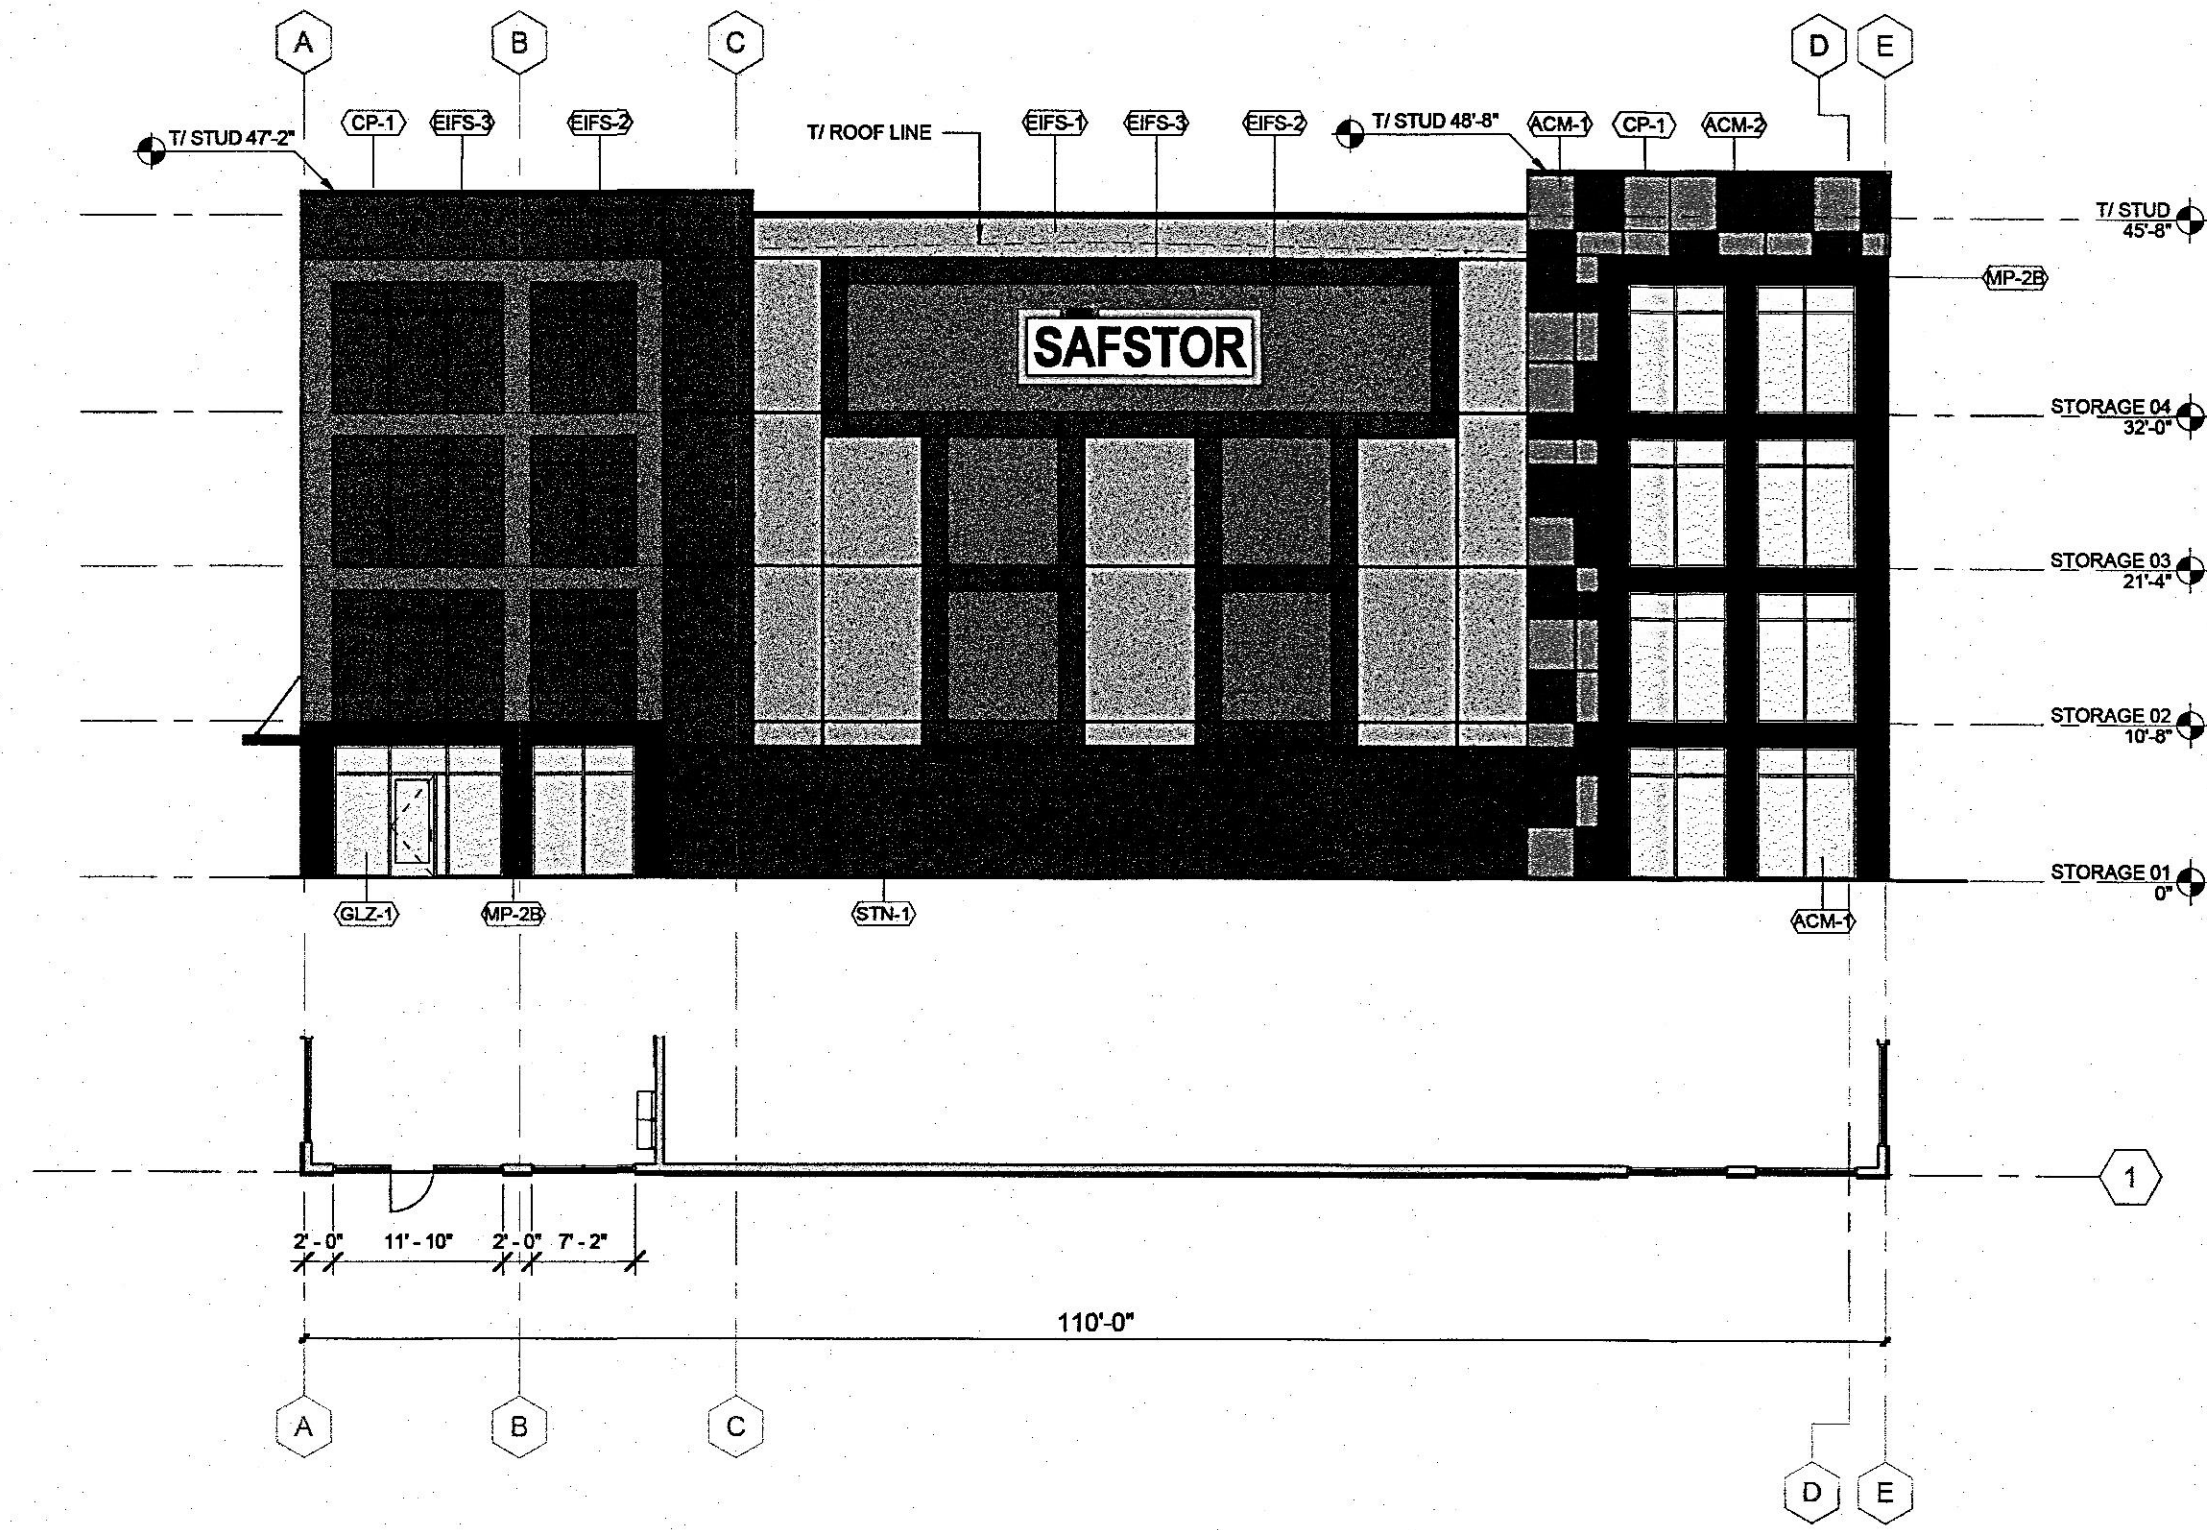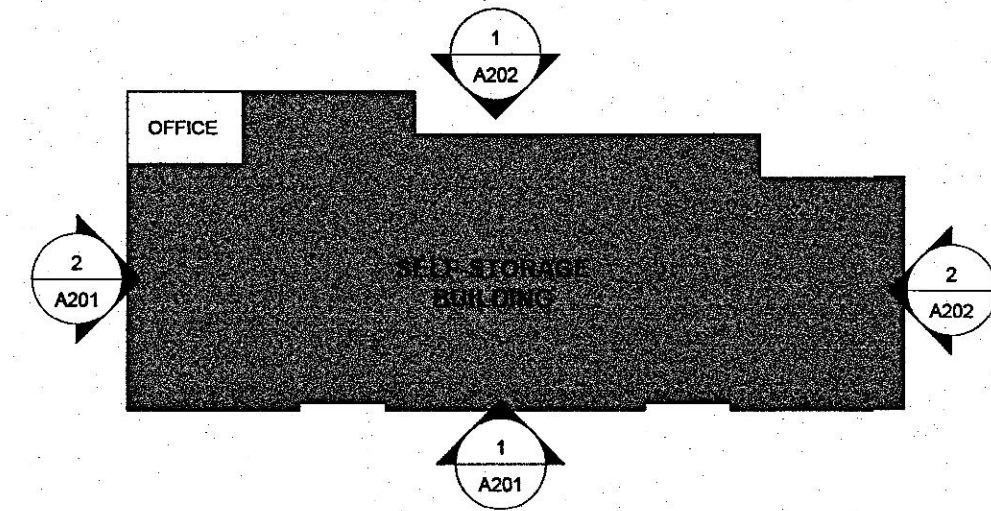

2 EXTERIOR ELEVATION & PROFILE PLAN - WEST
A201 SCALE: 1" = 10'-0"

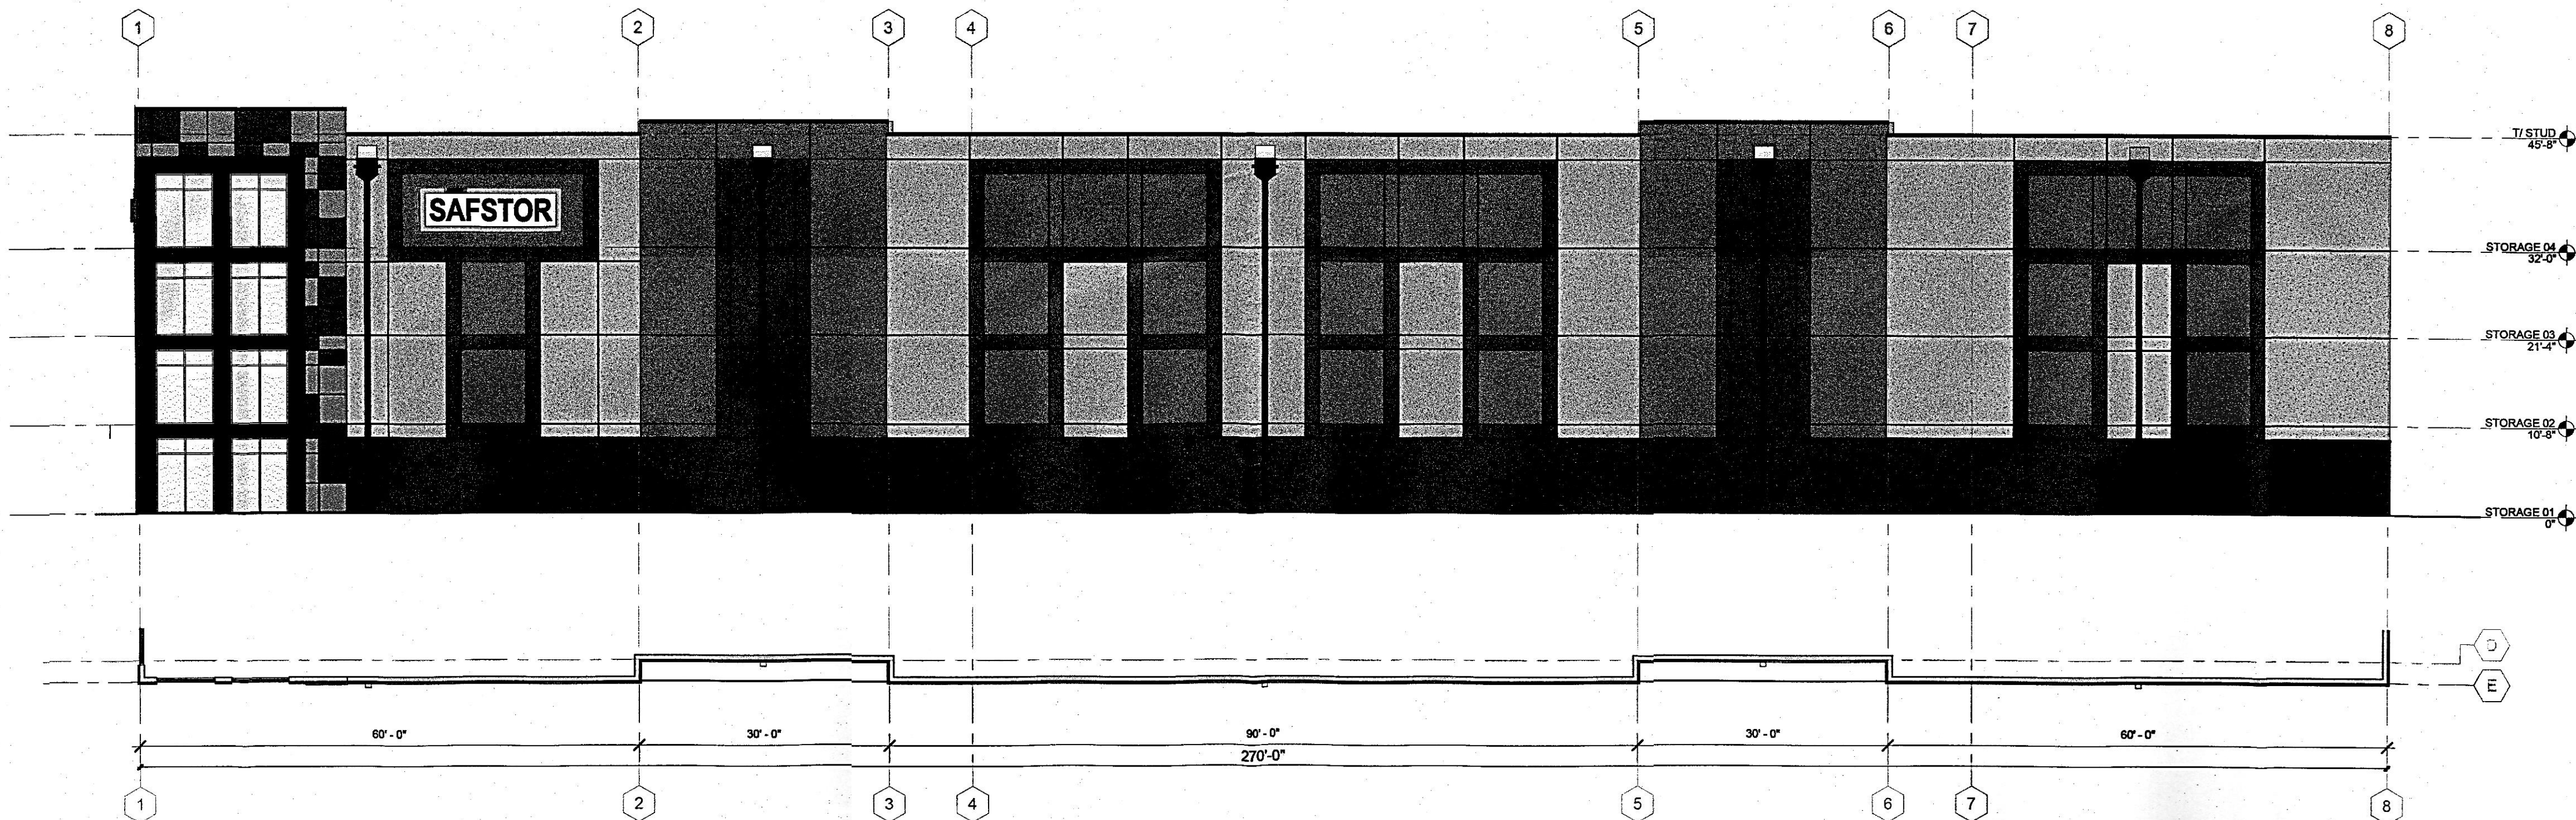

1 EXTERIOR ELEVATION & PROFILE PLAN - SOUTH
A201 SCALE: 1" = 10'-0"

DESIGN BUILDER:

ARCO
DESIGN/BUILD

DESIGNER/ENGINEER:

H2ONE FOUR TWO
ARCHITECTURE
380 INTERSTATE N HWY, STE 210
ATLANTA, GA 30339
O: 770.541.1700
F: 770.541.1899

PROJECT TITLE:

**SAFSTOR
PULASKI**

HARFORD COUNTY,
MD

SAFSTOR

SEAL:

**NOT FOR
CONSTRUCTION**

SUBMITTALS / REVISIONS:

NO. DATE DESCRIPTION

PROJECT NO.:

DSXXX-XX

SHEET TITLE:

EXTERIOR
ELEVATIONS

These drawings are the property of the registered
Designer/Engineer and may not be copied,
reproduced or used without their written permission.

SHEET NUMBER:

A201

Kimley»Horn

© 2025 KIMLEY-HORN AND ASSOCIATES, INC.
3904 BOSTON ST, SUITE 202, BALTIMORE, MD 21224
PHONE: 443-743-3470
WWW.KIMLEY-HORN.COM



PROFESSIONAL CERTIFICATION: I HEREBY
CERTIFY THAT THESE DOCUMENTS WERE
PREPARED OR APPROVED BY ME, AND THAT I
AM A DULY LICENSED PROFESSIONAL
ENGINEER UNDER THE LAWS OF THE STATE
OF MARYLAND.
LICENSE NO. 75541
EXPIRATION DATE 06/30/2027


KHA PROJECT	114464002	DATE	12/19/2025	SCALE		DESIGNED BY	BEV	CHECKED BY	SN
-------------	-----------	------	------------	-------	--	-------------	-----	------------	----

**ARCHITECTURAL
ELEVATIONS**

2810 PULASKI HWY
PREPARED FOR
SAFSTOR

SHEET NUMBER
A-201

1. INSTALLER TO VERIFY THAT ALL EXTERIOR FINISHES ARE OF QUALITY AND MEET PROJECT SPECIFICATIONS AS LISTED IN PROJECT DOCUMENTS OR APPROVED PRODUCT SUBMITTALS. COORDINATE WITH GCs FOR INSTALLED SITE MOCK UPS AS REQUIRED.
2. RETURN EIRS REVEAL BACK TO WALL AT ALL CORNER CONDITIONS.
3. RETURN ROOF COPING BACK TO WALL AT ALL CORNER CONDITIONS.
4. RETURN STONE SILL CAP BACK TO WALL AT ALL CORNER CONDITIONS.
5. BUILDING SIGNAGE TO BE PERMITTED SEPARATELY. FINAL SIZE & LOCATION TO BE REVIEWED BY ARCHITECT AND APPROVED BY THE CITY.
6. DIMENSIONS AT EIRS/CMAN REVEAL ARE TO CENTERLINE OF REVEAL U.N.O.
7. DIMENSIONS AT WALL LOUVERS ARE TO CENTERLINE OF LOUVER U.N.O.
8. STANDARD EIRS REVEAL TYPE IS 1-1/2" WIDE AND 3/4" DEEP. SEE EIRS REVEAL DETAIL.
9. STANDARD CMAN REVEAL TYPE IS 1-1/2" WIDE AND 1/2" DEEP. SEE CMAN REVEAL DETAIL.
10. SEE EXTERIOR ELEVATIONS FOR FINISH TAGS AND DESCRIPTIONS.

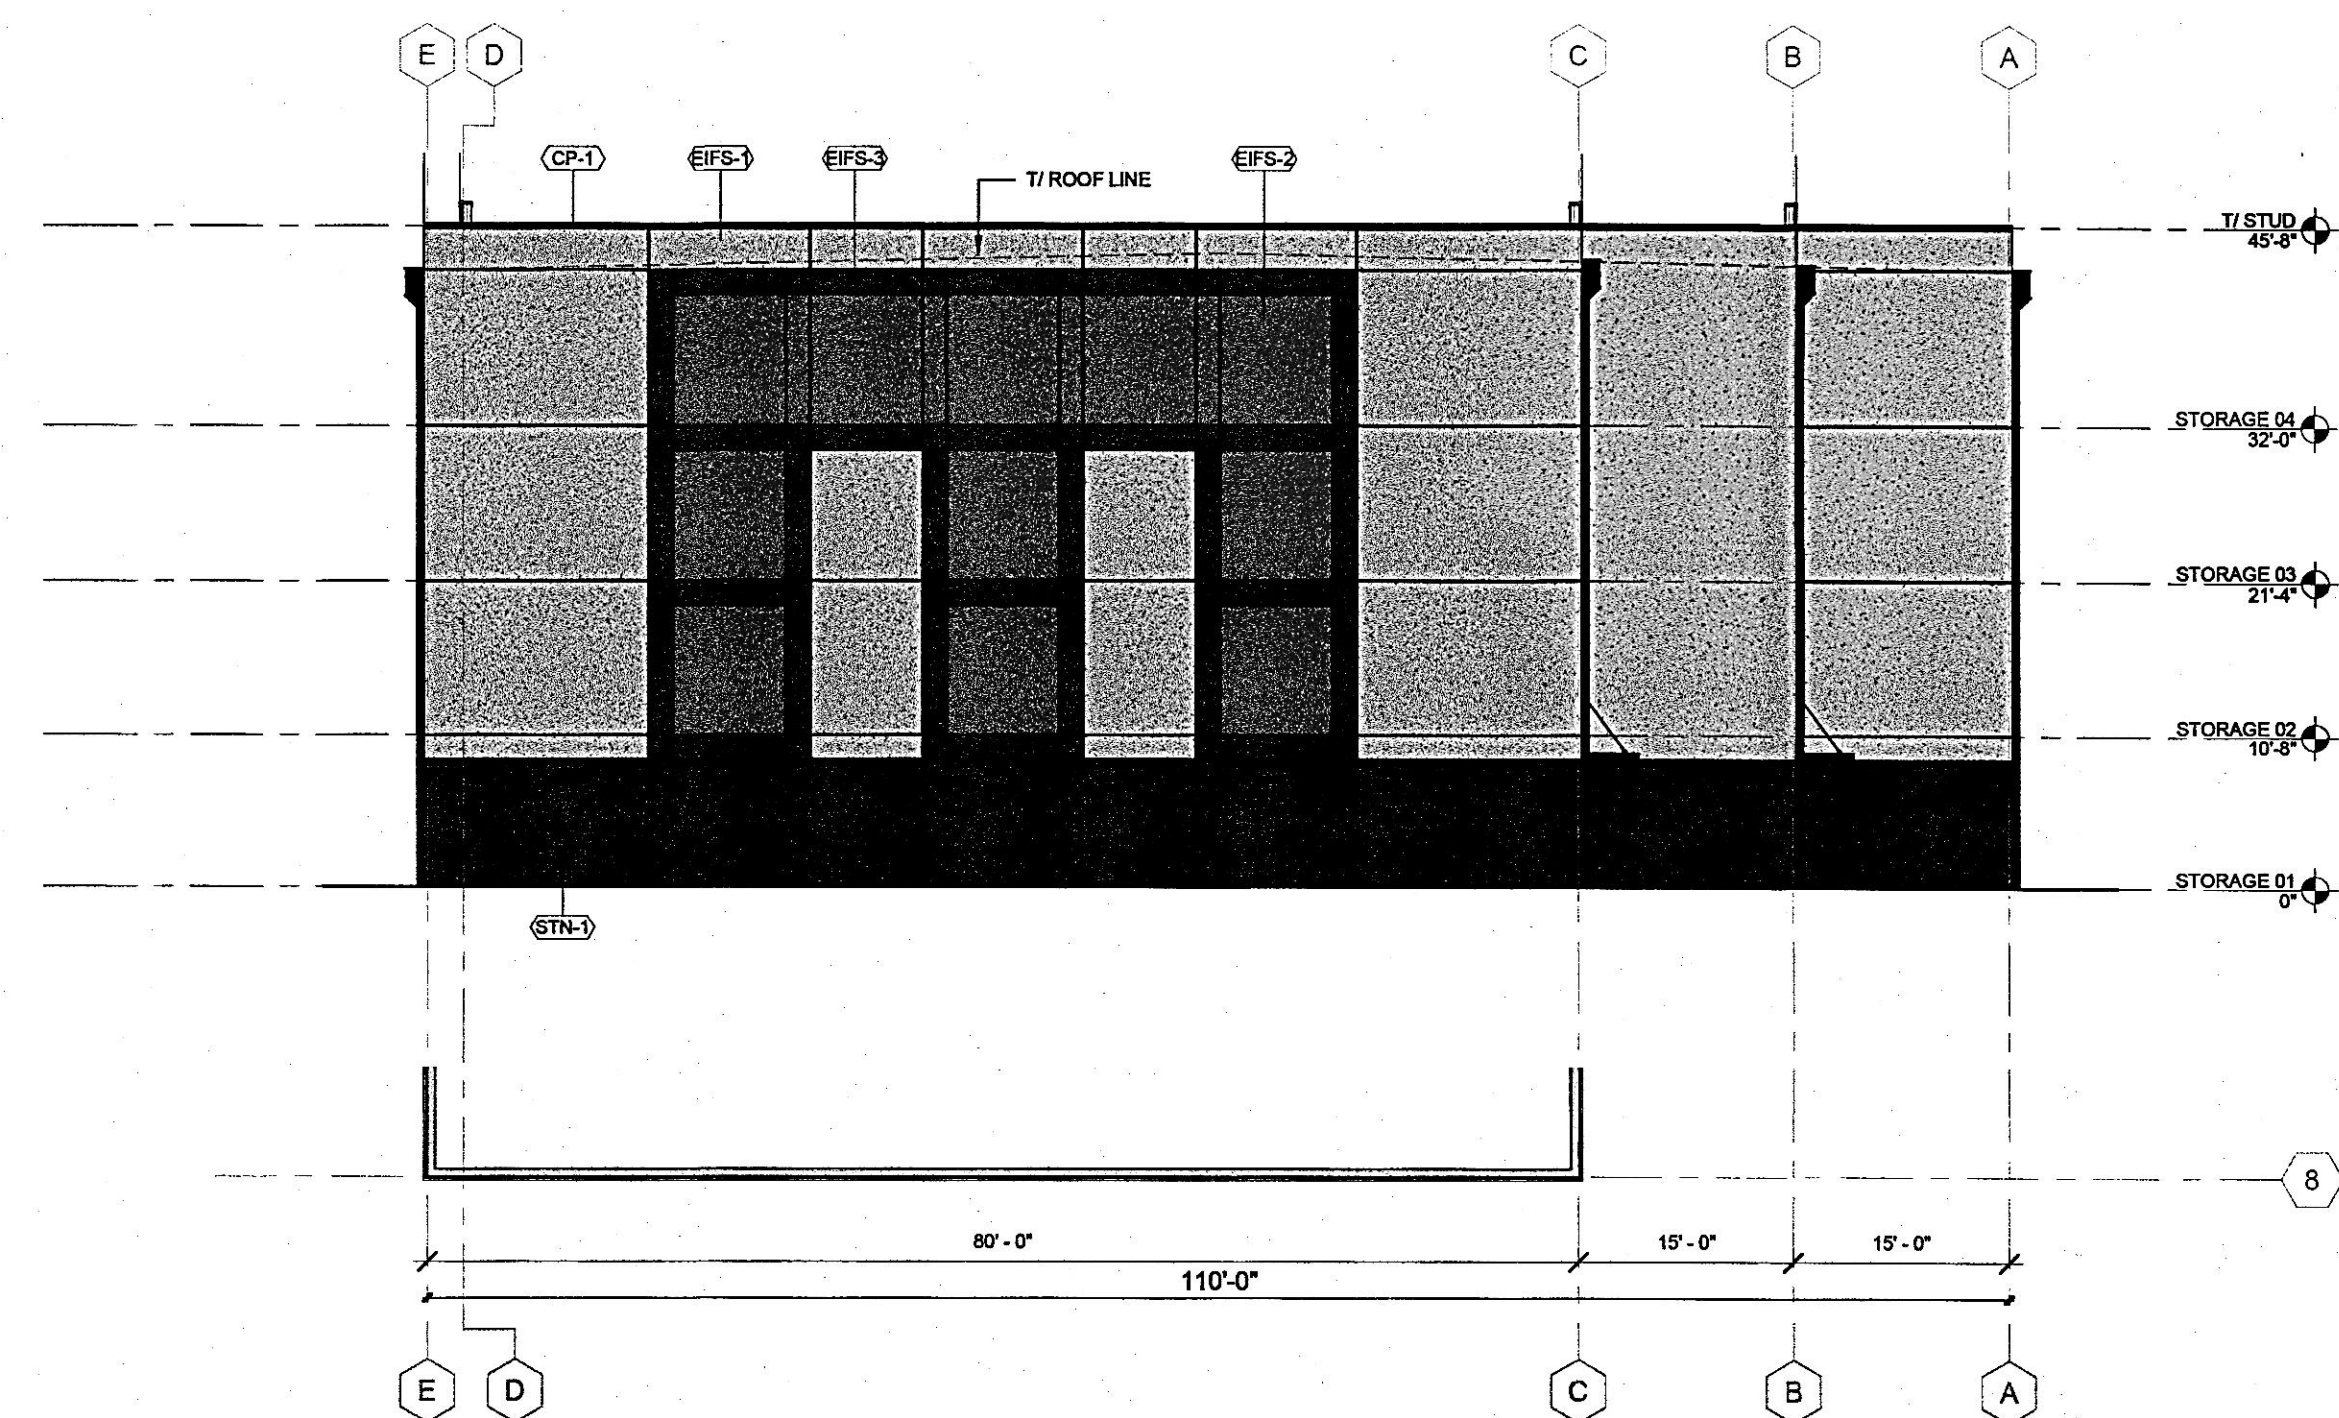

A202 SCALE: 1" = 10'-0"

A202 EXTERIOR
SCALE: 1" = 10'-0"

ARCO
DESIGN/BUILD

ONE FOUR TWO
ARCHITECTURE

380 INTERSTATE N PKWY, STE 210
ATLANTA, GA 30329

O: 770.541.1700
F: 770.541.1596

SAFSTOR
PULASKI**SAFSTOR**

NOT FOR
CONSTRUCTION

A202

© 2025 KIMLEY-HORN AND ASSOCIATES, INC.
3904 BOSTON ST, SUITE 202, BALTIMORE, MD 21224
PHONE: 443-743-3470
WWW.KIMLEY-HORN.COM