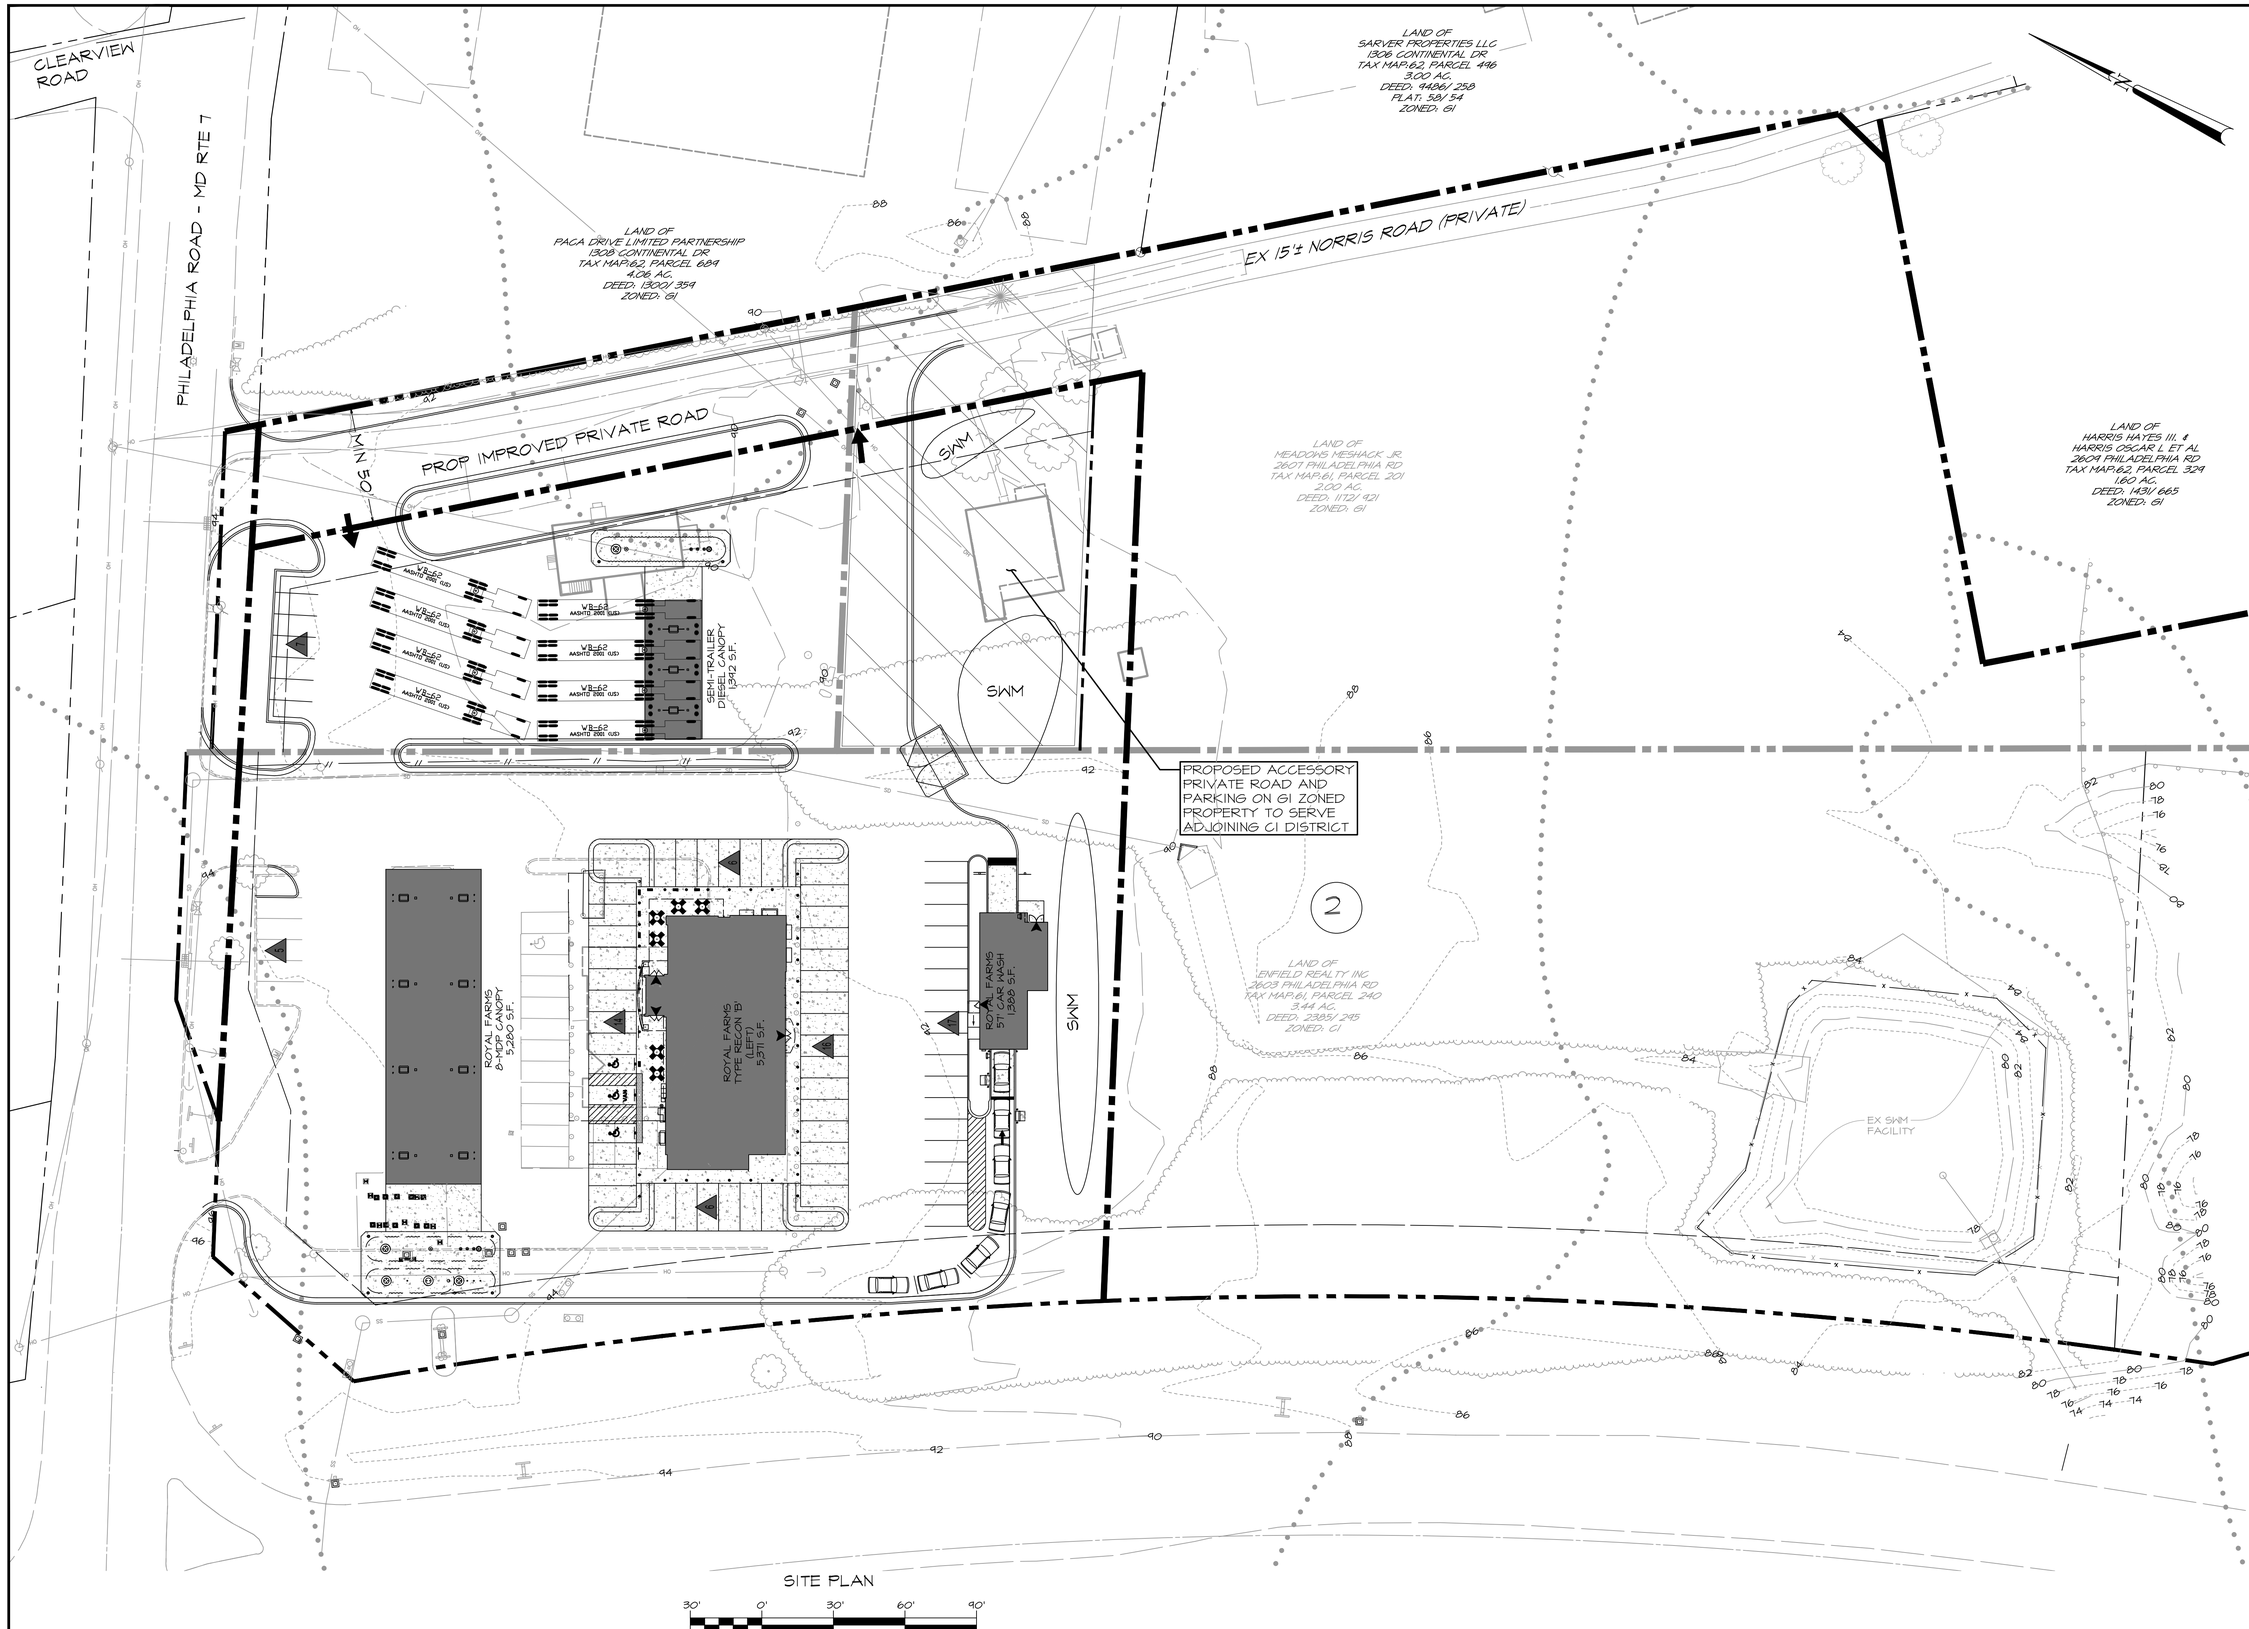

SITE PLAN

30' 0' 30' 60' 90'

SCALE: 1" = 30'

REV#	DATE	DESCRIPTION

REVISIONS

ARCHITECTS
ENGINEERS
PLANNERS
SURVEYORS
410.879.2090
frederickward.com
FREDERICK WARD ASSOCIATES
PO Box 727, 5 South Main Street Bel Air Maryland 21014

OWNER/DEVELOPER
ROYAL FARMS STORES
3611 ROLAND AVENUE
BALTIMORE, MD 21211

ATTN: MR. JACK WHISTED
EMAIL: jwhisted@royalfarms.com

SITE PLAN

ROYAL FARMS STORE #77

1ST ELECTION DISTRICT HARFORD COUNTY, MD

DATE: 01/29/2016	DRAWING NO: SP
SCALE: 1" = 30'	
DESIGNED BY: VV	
DRAWN BY: VV	SHEET 1 OF 1
CHECKED BY:	FWA JOB NUMBER: 2151081.00

M:\PROJECTS\2151081.00 ROYAL FARMS STORE 77\DESIGN\ENGINEERING\CAD\PLANS\SITE PLAN.DWG, FWA-BRD-RT-24X36, 2/5/2016 2:15 PM,vv