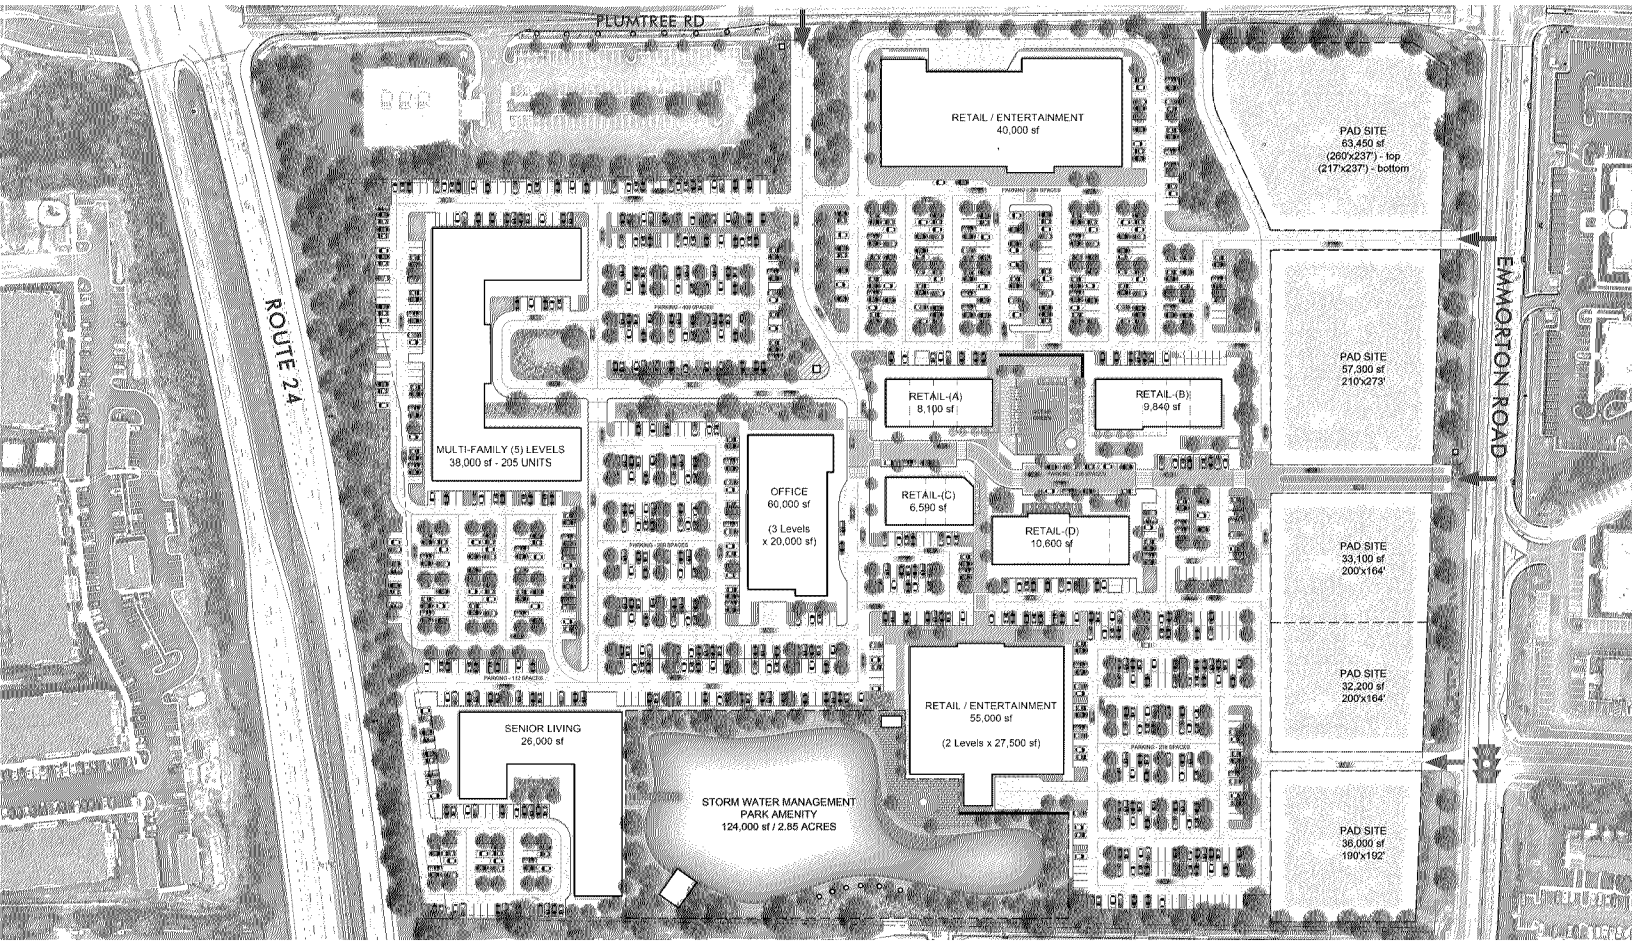

Masterplan: Scale: 1"=120'

The District at Emmorton - Concept Planning

February 5, 2020

Copyright 2020 BCT Architects, LLC All Rights Reserved

BCT ARCHITECTS
100 N Charles Street 18th floor
Baltimore, Maryland 21201
410.837.2727
www.bctarchitects.com