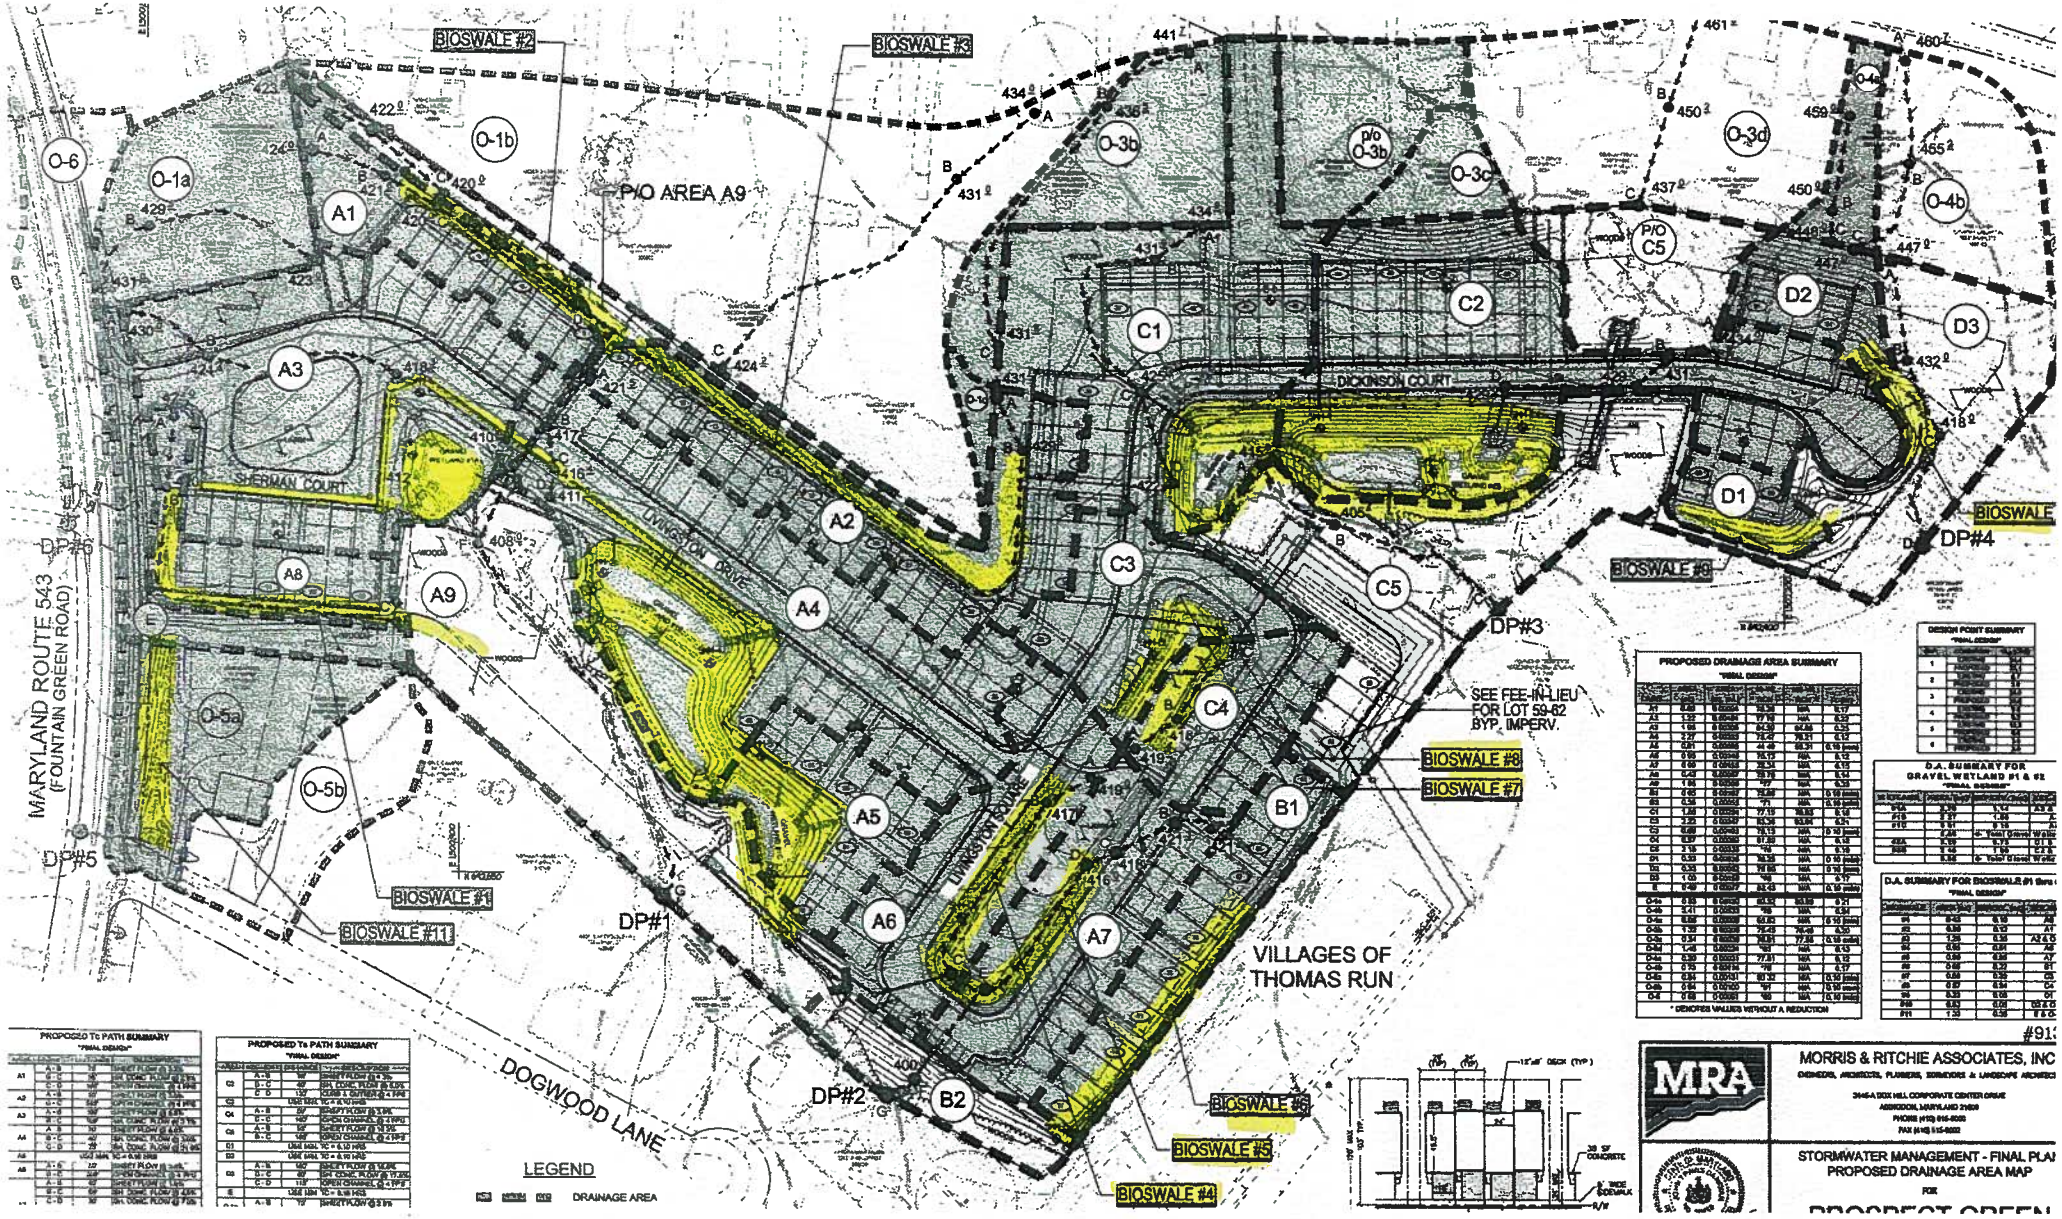

BIOSWALE #2
BIOSWALE #3
BIOSWALE #9
BIOSWALE #8
BIOSWALE #7
BIOSWALE #6
BIOSWALE #5
BIOSWALE #4
BIOSWALE #1
BIOSWALE #11
P/O AREA A9
DICKINSON COURT
SHERMAN COURT
LIVINGSTON DRIVE
LIVINGSTON SQUARE
MARYLAND ROUTE 543
(FOUNTAIN GREEN ROAD)
DOGWOOD LANE
VILLAGES OF THOMAS RUN
SEE FEE-IN-LIEU FOR LOT 59-62 BYP. IMPERV.
DP#1
DP#2
DP#3
DP#4
DP#5
DP#6
O-6
O-1a
O-1b
O-3b
O-3c
O-3d
O-4b
O-5a
O-5b
A1
A2
A3
A4
A5
A6
A7
A8
A9
B1
B2
C1
C2
C3
C4
C5
D1
D2
D3
P/O C5
LEGEND
DRAINAGE AREA
PROPOSED DRAINAGE AREA SUMMARY
"FINAL DESIGN"
* DENOTES VALUES WITHOUT A REDUCTION
DESIGN POINT SUMMARY
"FINAL DESIGN"
D.A. SUMMARY FOR GRAVEL WETLAND #1 & #2
"FINAL DESIGN"
D.A. SUMMARY FOR BIOSWALE #1 thru
"FINAL DESIGN"
PROPOSED Tc PATH SUMMARY
"FINAL DESIGN"
PROPOSED Tc PATH SUMMARY
"FINAL DESIGN"
MRA
MORRIS & RITCHIE ASSOCIATES, INC
ENGINEERS, ARCHITECTS, PLANNERS, SURVEYORS & LANDSCAPE ARCHITECTS
3445-A BOX HILL CORPORATE CENTER DRIVE
ABERDEEN, MARYLAND 21609
PHONE (410) 515-6000
FAX (410) 515-6002
STORMWATER MANAGEMENT - FINAL PLAN
PROPOSED DRAINAGE AREA MAP
FOR
PROSPECT GREEN