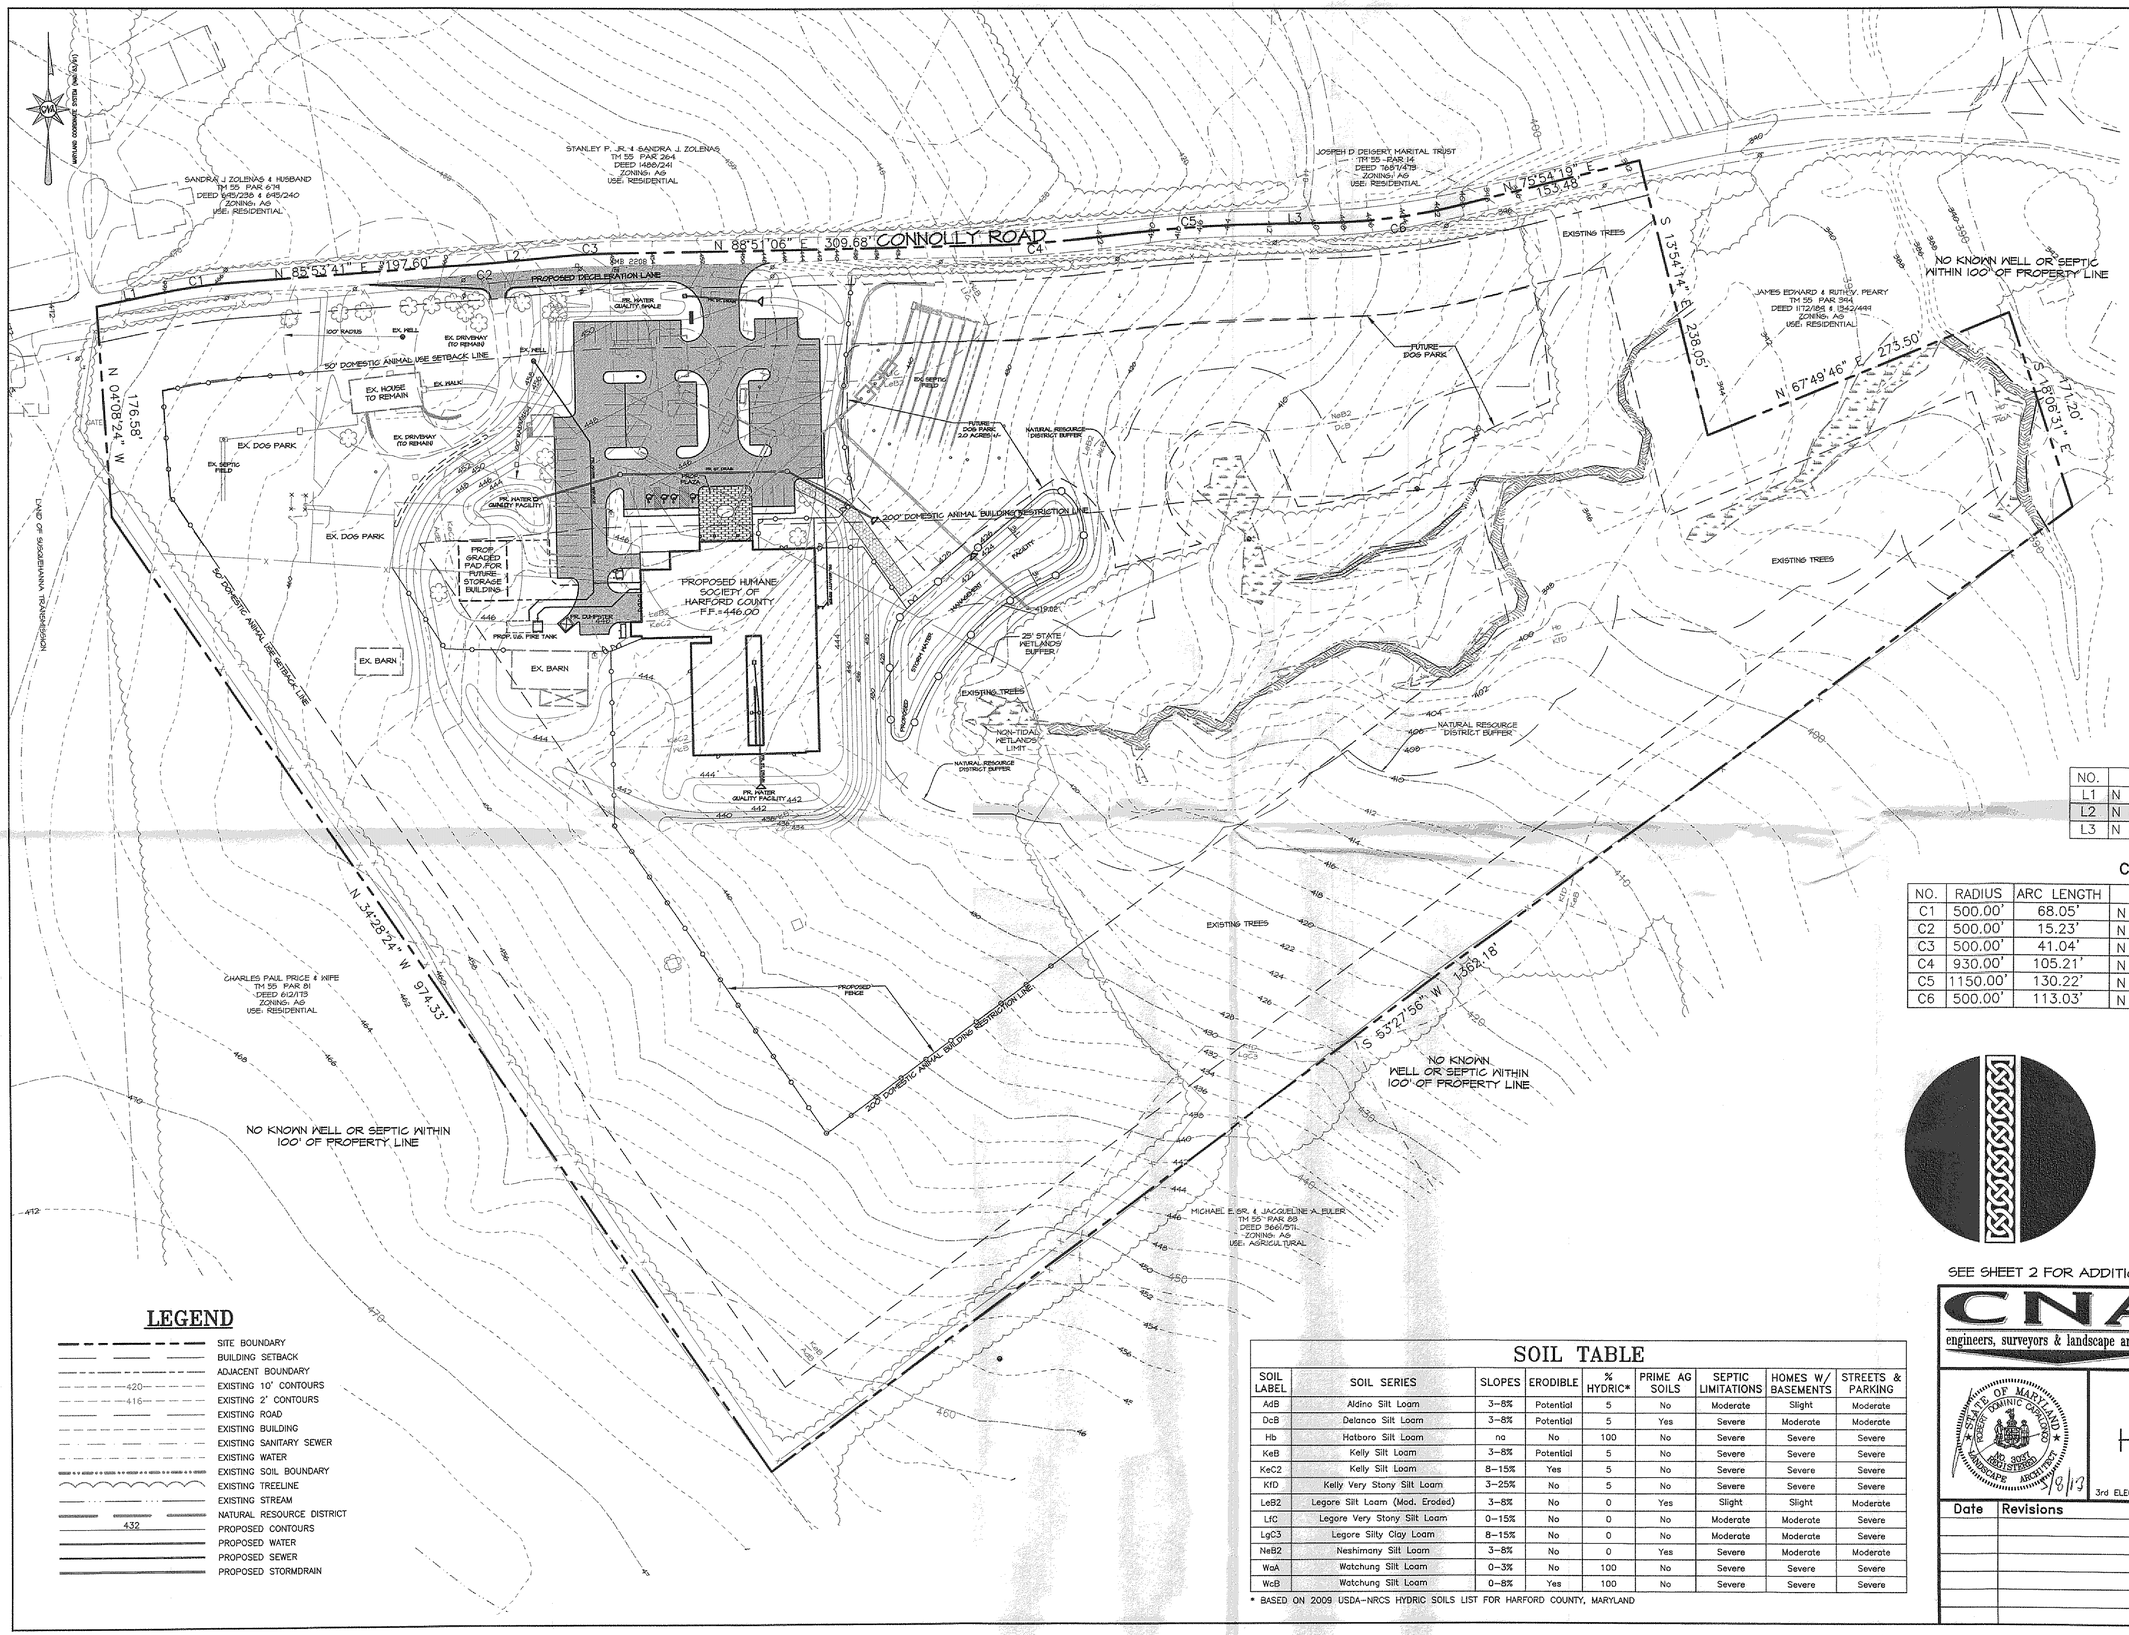

COPYRIGHT ADC THE MAP PEOPLE PERMITTED USE No. 21004225 MAP 22, GRID H-1

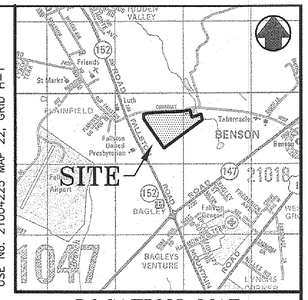

LOCATION MAP

SCALE: 1" = 2000'

PLAN TYPE	S
PLAN NO.	13-049
SERIES NO.	1
DATE	5-8-13
DAC/DUE	6-5-13

LINE TABLE

NO.	BEARING	DISTANCE
L1	N 78°05'47" E	53.80'
L2	N 84°08'57" E	57.90'
L3	N 88°51'28" E	59.40'

CURVE TABLE

NO.	RADIUS	ARC LENGTH	BEARING		DELTA	TANGENT
C1	500.00'	68.05'	N 81°59'44" E	68.00'	07°47'53"	34.08'
C2	500.00'	15.23'	N 85°01'19" E	15.23'	01°44'43"	7.62'
C3	500.00'	41.04'	N 86°30'01" E	41.02'	04°42'08"	20.53'
C4	930.00'	105.21'	N 85°36'38" E	105.15'	06°28'54"	52.66'
C5	1150.00'	130.22'	N 85°36'49" E	130.15'	06°29'16"	65.18'
C6	500.00'	113.03'	N 82°22'53" E	112.79'	12°57'09"	56.76'

LEGEND

- SITE BOUNDARY
- BUILDING SETBACK
- ADJACENT BOUNDARY
- 420 EXISTING 10' CONTOURS
- 416 EXISTING 2' CONTOURS
- EXISTING ROAD
- EXISTING BUILDING
- EXISTING SANITARY SEWER
- EXISTING WATER
- EXISTING SOIL BOUNDARY
- EXISTING TREELINE
- EXISTING STREAM
- NATURAL RESOURCE DISTRICT
- 432 PROPOSED CONTOURS
- PROPOSED WATER
- PROPOSED SEWER
- PROPOSED STORMDRAIN

SOIL TABLE

SOIL LABEL	SOIL SERIES	SLOPES	ERODIBLE	% HYDRIC*	PRIME AG SOILS	SEPTIC LIMITATIONS	HOMES W/ BASEMENTS	STREETS & PARKING
AdB	Aldino Silt Loam	3–8%	Potential	5	No	Moderate	Slight	Moderate
DcB	Delanco Silt Loam	3–8%	Potential	5	Yes	Severe	Moderate	Moderate
Hb	Hatboro Silt Loam	na	No	100	No	Severe	Severe	Severe
KeB	Kelly Silt Loam	3–8%	Potential	5	No	Severe	Severe	Severe
KeC2	Kelly Silt Loam	8–15%	Yes	5	No	Severe	Severe	Severe
KfD	Kelly Very Stony Silt Loam	3–25%	No	5	No	Severe	Severe	Severe
LeB2	Legore Silt Loam (Mod. Eroded)	3–8%	No	0	Yes	Slight	Slight	Moderate
LfC	Legore Very Stony Silt Loam	0–15%	No	0	No	Moderate	Moderate	Severe
LgC3	Legore Silty Clay Loam	8–15%	No	0	No	Moderate	Moderate	Severe
NeB2	Neshimany Silt Loam	3–8%	No	0	Yes	Severe	Moderate	Moderate
WaA	Watchung Silt Loam	0–3%	No	100	No	Severe	Severe	Severe
WcB	Watchung Silt Loam	0–8%	Yes	100	No	Severe	Severe	Severe

* BASED ON 2009 USDA–NRCS HYDRIC SOILS LIST FOR HARFORD COUNTY, MARYLAND

ARCHITECT:

EDMEADES & STROMDAHL, LTD.
11 North Main Street
Bel Air, Maryland 21014
Phone: 410.879.0388
Fax: 410.879.4785
E-mail: info@eslarch.com

SEE SHEET 2 FOR ADDITIONAL DETAIL OF PROPOSED IMPROVEMENTS

CNA
engineers, surveyors & landscape architects
Civil Engineers • Land Surveyors • Landscape Architects
Planners • Geotechnical Engineers • Environmental Engineers
215 Bynum Road
Forest Hill, Maryland 21050
Phone (410) 879–7200 • Fax (410) 838–1811
E–mail: cnamail@cna–engineers.com

RECEIVED
MAY 9 2013
Harford County Dept. of Planning

STATE OF MARYLAND ROBERT DOMINIC DEROSSO No. 30671 REGISTERED PROFESSIONAL ARCHITECT
5/8/13

COMPOSITE SITE PLAN
FOR
HUMANE SOCIETY
OF HARFORD COUNTY

3rd ELECTION DISTRICT — HARFORD COUNTY, MARYLAND

Date	Revisions

Date: 5/8/13	Scale: 1"=60'
Drawn By: BC	Job No: 70225
Design By: BC	Sheet: 1 of 2
Review By: SKN	

K:\Design\70000\70225-Humane Society Of Harford\Preliminary\DAC Site Plan 4-16-13.dwg