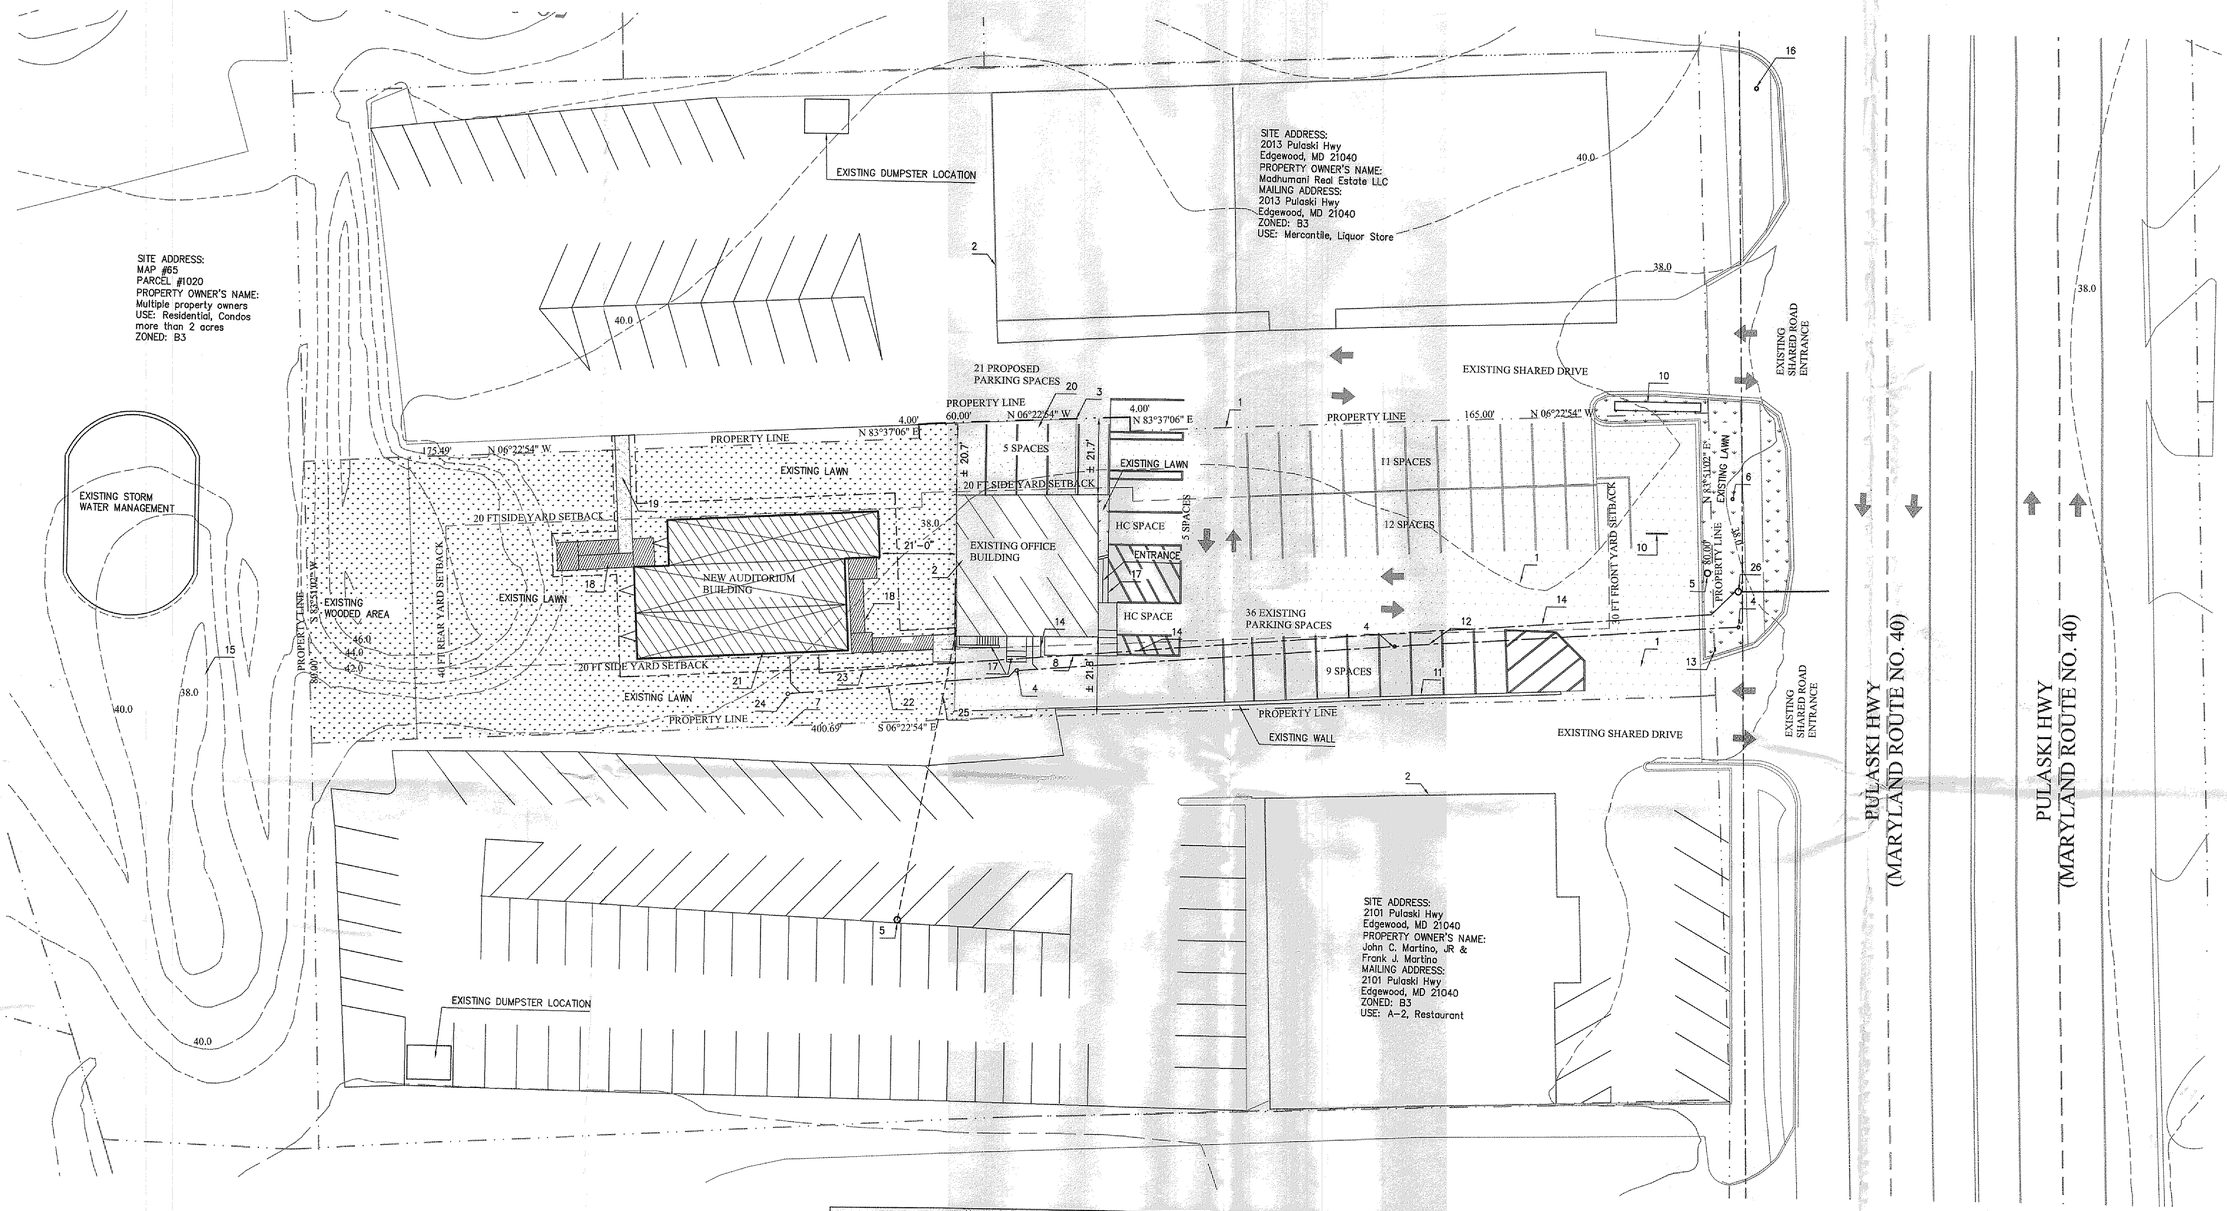

1 SITE PLAN

1" = 20'-0"

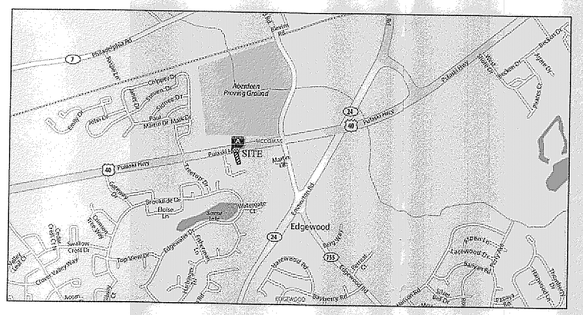

1 LOCATION MAP

NOT TO SCALE

SITE PLAN NOTES:

The following notes apply to items on the site plan with the corresponding note number:

1) Existing asphalt paving.
2) Existing building.
3) Existing concrete paving.
4) Existing sanitary sewer clean out to remain.
5) Existing electric pole.
6) Existing light pole.
7) Existing fence.
8) Existing ramp.
9) Not used.
10) Existing 5' wide x 12' high sign to remain.
11) Existing cmu wall.
12) Existing 4" sanitary sewer pipe.
13) Existing stop sign.
14) Existing 1" water line.
15) Existing stream.
16) Existing fire hydrant.
17) Existing stairs.
18) New ramp.
19) New sidewalk.
20) New parking spaces on existing concrete paving
21) New building, consisting of (3) 13' x 60' modules.
22) New sanitary sewer pipe. Connect to existing.
23) New water line. Connect to existing.
24) New sanitary sewer clean.
25) Existing overhead service drop.
26) Existing water shut-off.

PLAN TYPE 5
PLAN NO. 13-166
SERIES NO.
DATE 10/24/13
DAC/DUE 12-4-13

RECEIVED
OCT 24 2013
Harford County Dept. of Planning

Professional Certification.

I certify that these documents were prepared or approved by me, and that I am a duly licensed architect under the laws of the State of Maryland, license number 7767-R, expiration date Aug 27, 2013.

Drawings are schematic & dimensions are approximate. Verify actual dimensions of components to fit field conditions.

STOKER ASSOCIATES
ARCHITECTURE
121 ROYAL OAK DR, BEL AIR, MD 21015
PHONE: (410) 515-0997 FAX: (410) 569-0980
EMAIL: davidstoker@comcast.net

REDEEMED CHRISTIAN TEMP. AUDITORIUM
2015 PULASKI HWY
EDGEWOOD, MD 21040

FILE#:20131117C01SITE	JOB#: 20131117	DATE: 08/29/13
THESE DRAWINGS AND THE DESIGN SHOWN ARE PROTECTED BY COPYRIGHT LAWS FROM UNAUTHORIZED USE OF ANY PART		SHEET #: C-1.1