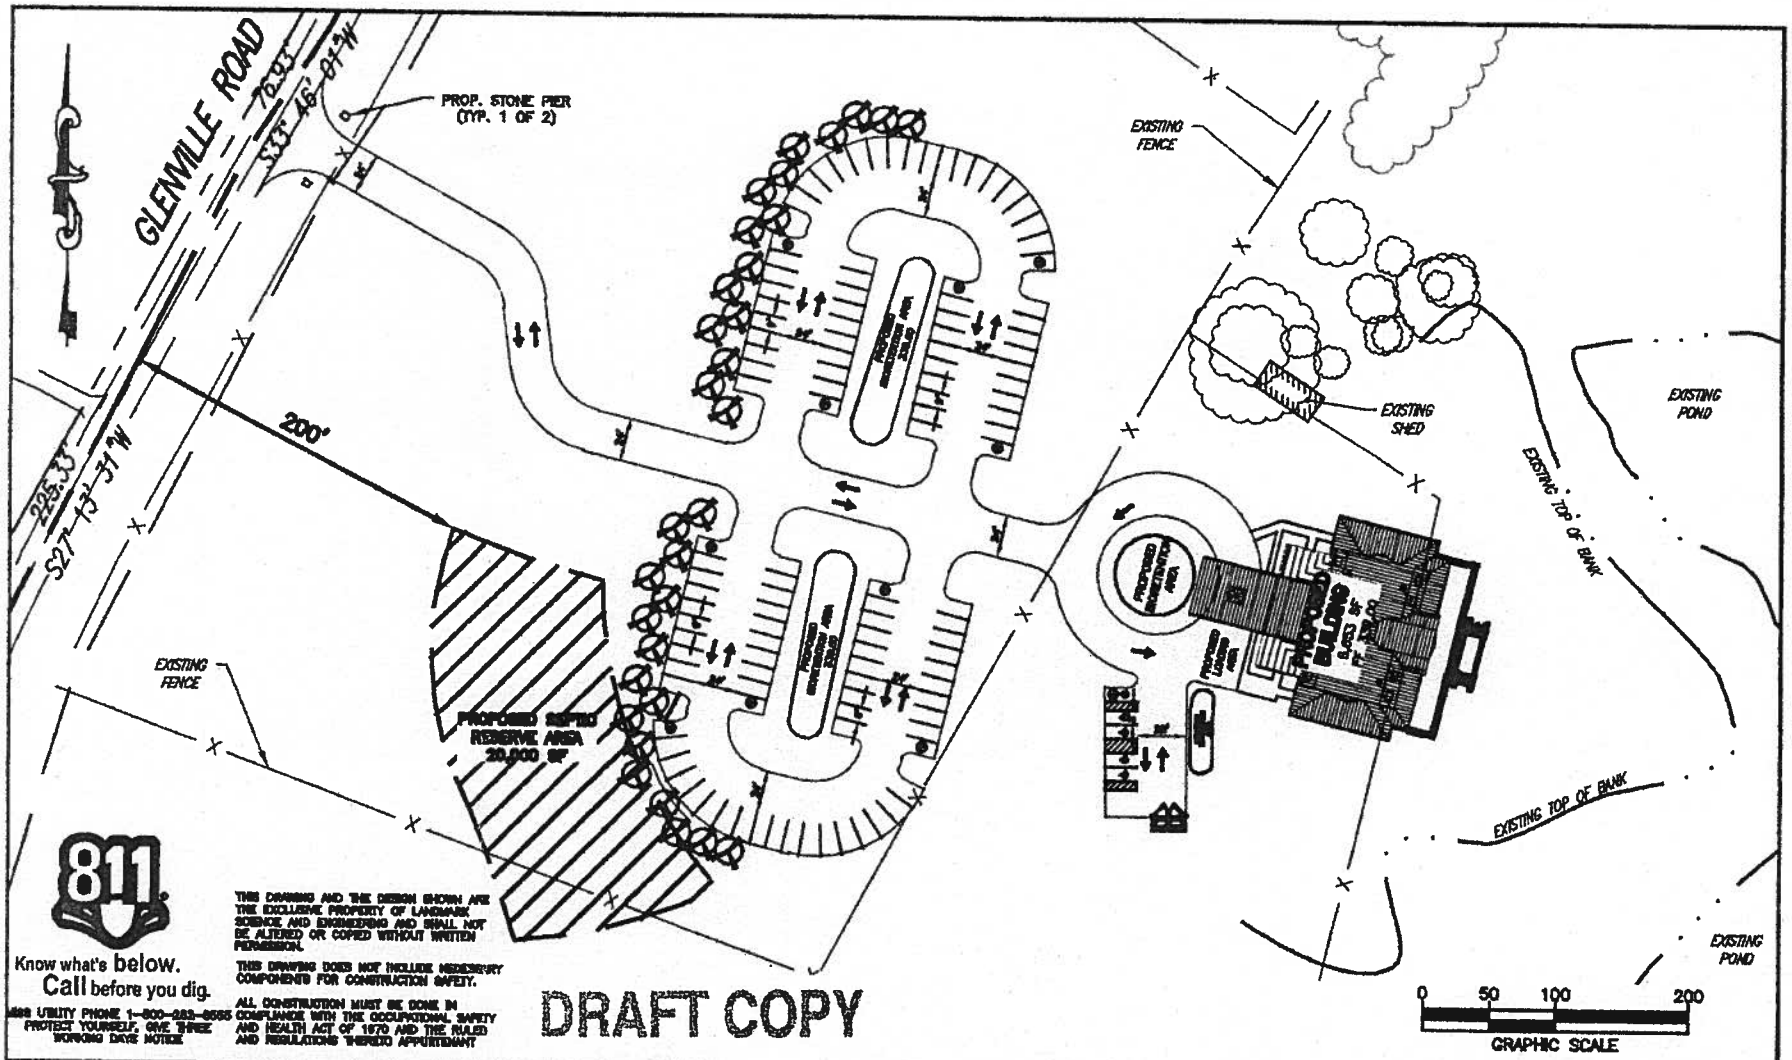

DRAWN BY: BES	SCALE: 1"=100'
DESIGNED BY: JBG	DATE: 8/6/2014
CHECKED BY: JBG	LAST MODIFIED 8/6/14
COMM. NO. C2592	FILE NO. XXX
DRAWING NAME: PRELIM-SITELAYOUT.DWG	
CM-03	SHEET NO. CM-03 of 1

Landmark Science & Engineering

100 WEST COMMONS BOULEVARD, SUITE 301
NEW CASTLE, DELAWARE 19720
PHONE - (302) 323-9377 • FAX - (302) 323-9461
INFO@LANDMARK-SE.COM • WWW.LANDMARK-SE.COM

NEW CASTLE, DE (302) 323-9377
DOVER, DE (302) 734-9597
HAVRE DE GRACE MD (410) 939-2144

SITE PLAN
FOR
THE REGENT AT STONE HOUSE

OWNER
TIMOTHY AND LISA LIMBERGER
517 GLENVILLE ROAD
CHURCHVILLE, MD 21028
OWNER PHONE
OWNER FAX