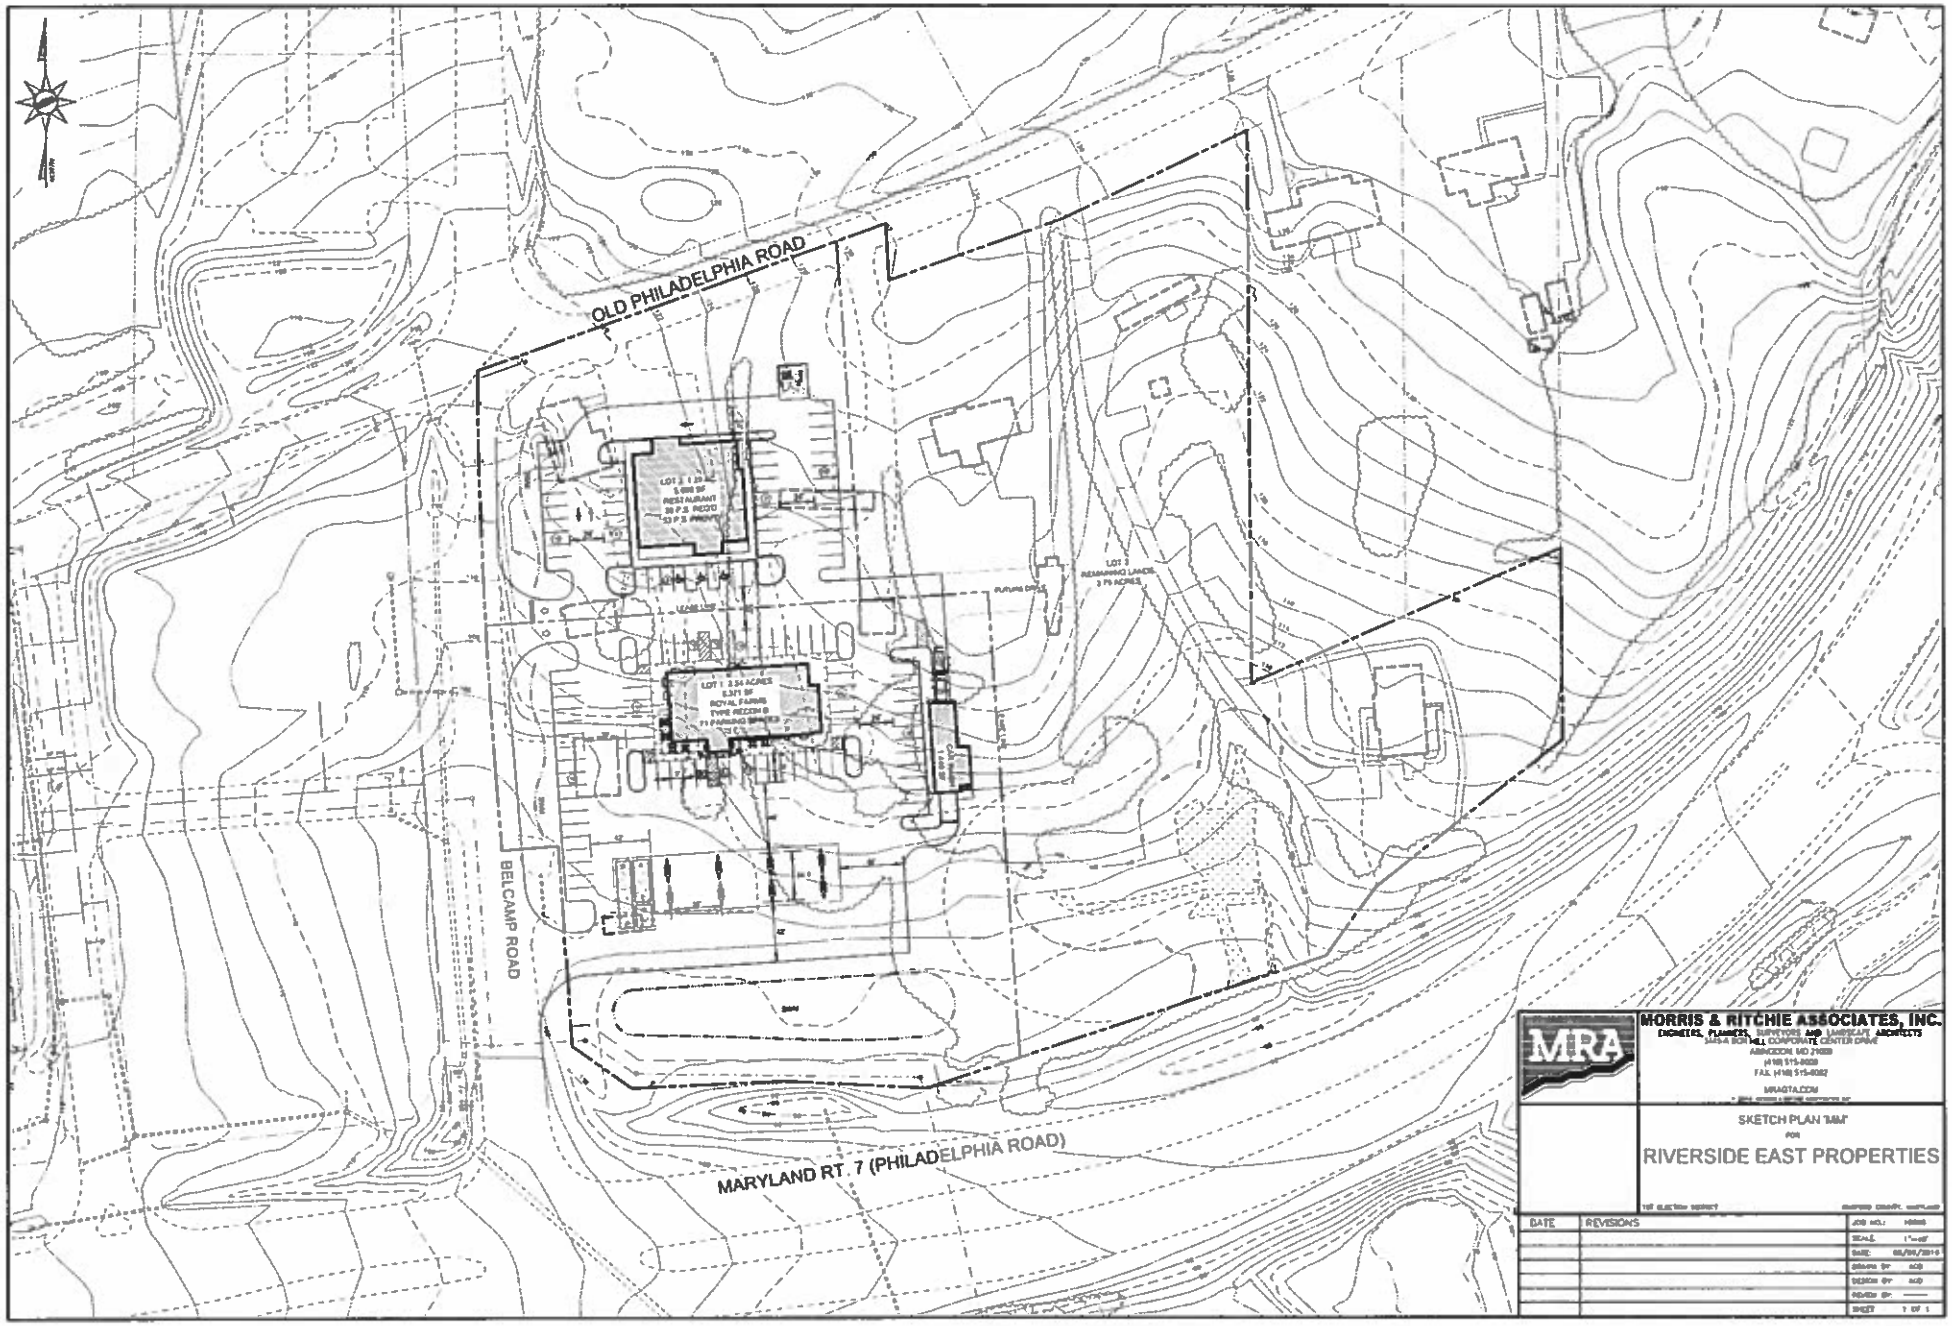
OLD PHILADELPHIA ROAD
BELCAMP ROAD
MARYLAND RT. 7 (PHILADELPHIA ROAD)
MORRIS & RITCHIE ASSOCIATES, INC.
ENGINEERS, PLANNERS, SURVEYORS AND LANDSCAPE ARCHITECTS
MRA
SKETCH PLAN 'MM'
FOR
RIVERSIDE EAST PROPERTIES
DATE
REVISIONS