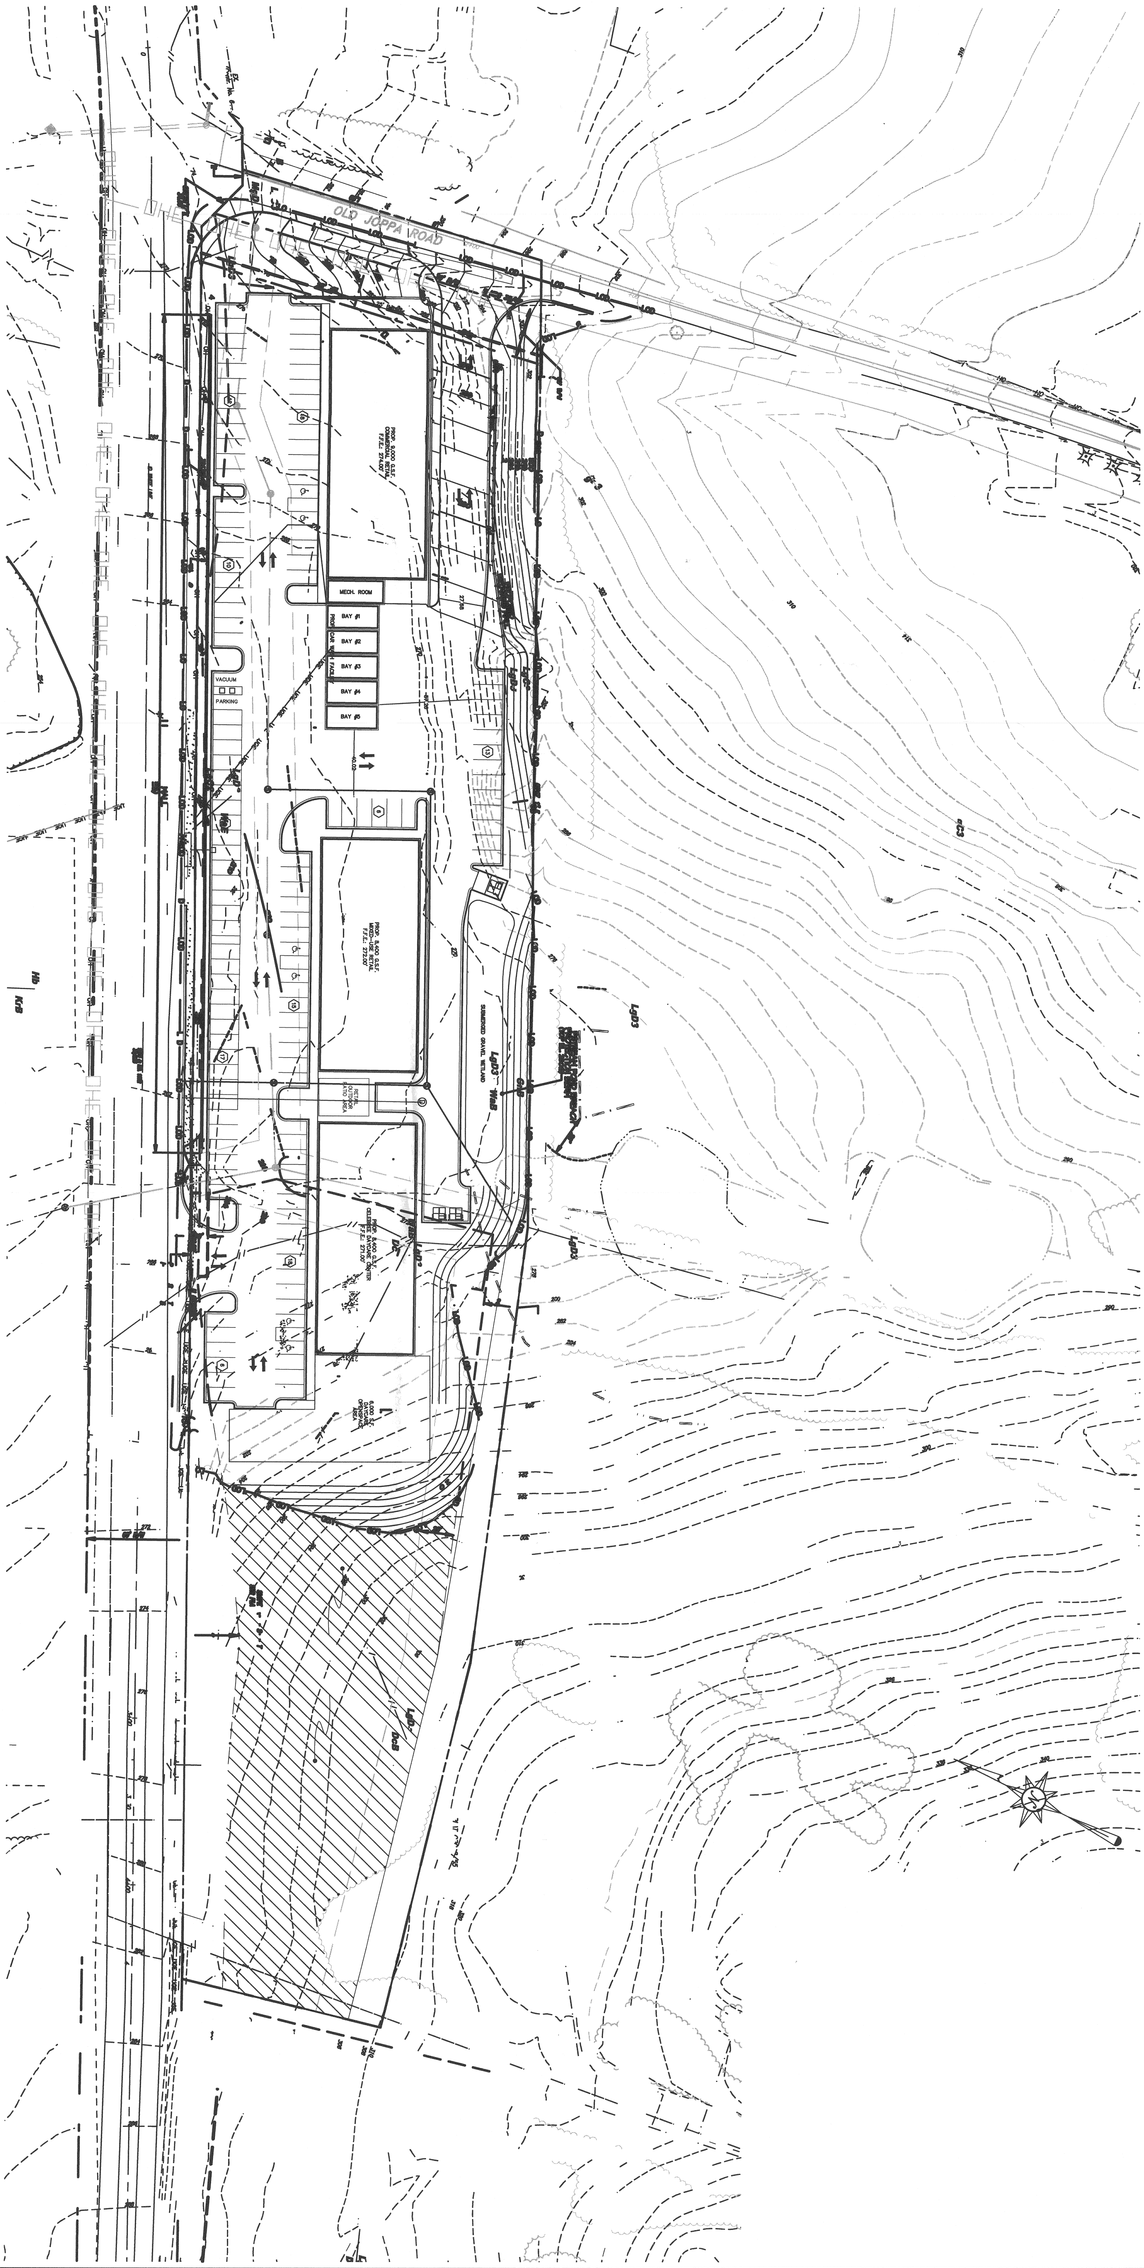

SHEET	
FILE No.	
DATE : MARCH 2016	
JOB No.PAPC-03-HC-001	
SCALE H: V:	
DESIGN ESN	DRAWN RAB
CHKD PAP	

DATE	DESCRIPTION

PLAN STATUS

BEL GATE CENTRE
TM 55 PARCEL 380

HARFORD COUNTY, MARYLAND

ELECTION DISTRICT 03

PAPC
ENGINEERS / PLANNERS
CONSULTANTS

39 POPLAR VIEW DRIVE
STAFFORD, VIRGINIA 22554
540.720.7515 O/540.288.9079 F
papccivil@verizon.net
www.phelpsconsultingllc.net

© PAPC

PA PHELPS

Cad file name : E:\bels gate\p.dwg