WATERVALE CREEK RESTORATION ROLLPLOT

HARFORD COUNTY, MARYLAND

SHEET 01

PROPOSED FEATURE LEGEND

- 700 — PROPOSED MAJOR CONTOURS
- 699 — PROPOSED MINOR CONTOURS

EXISTING FEATURES LEGEND

- PROPERTY BOUNDARY
- 663 — EX. CONTOURS
- EX. ROADS
- EX. WOOD FENCE
- EX. TREELINE
- EX. 100 YR FLOODPLAIN
- EX. WETLAND
- STORM DRAIN
- WATERS OF THE US
- EXISTING TREE
- PROPERTY BOUNDARIES
- LIMIT OF GRADING

30 0 30 60 90

SCALE: 1" =30'

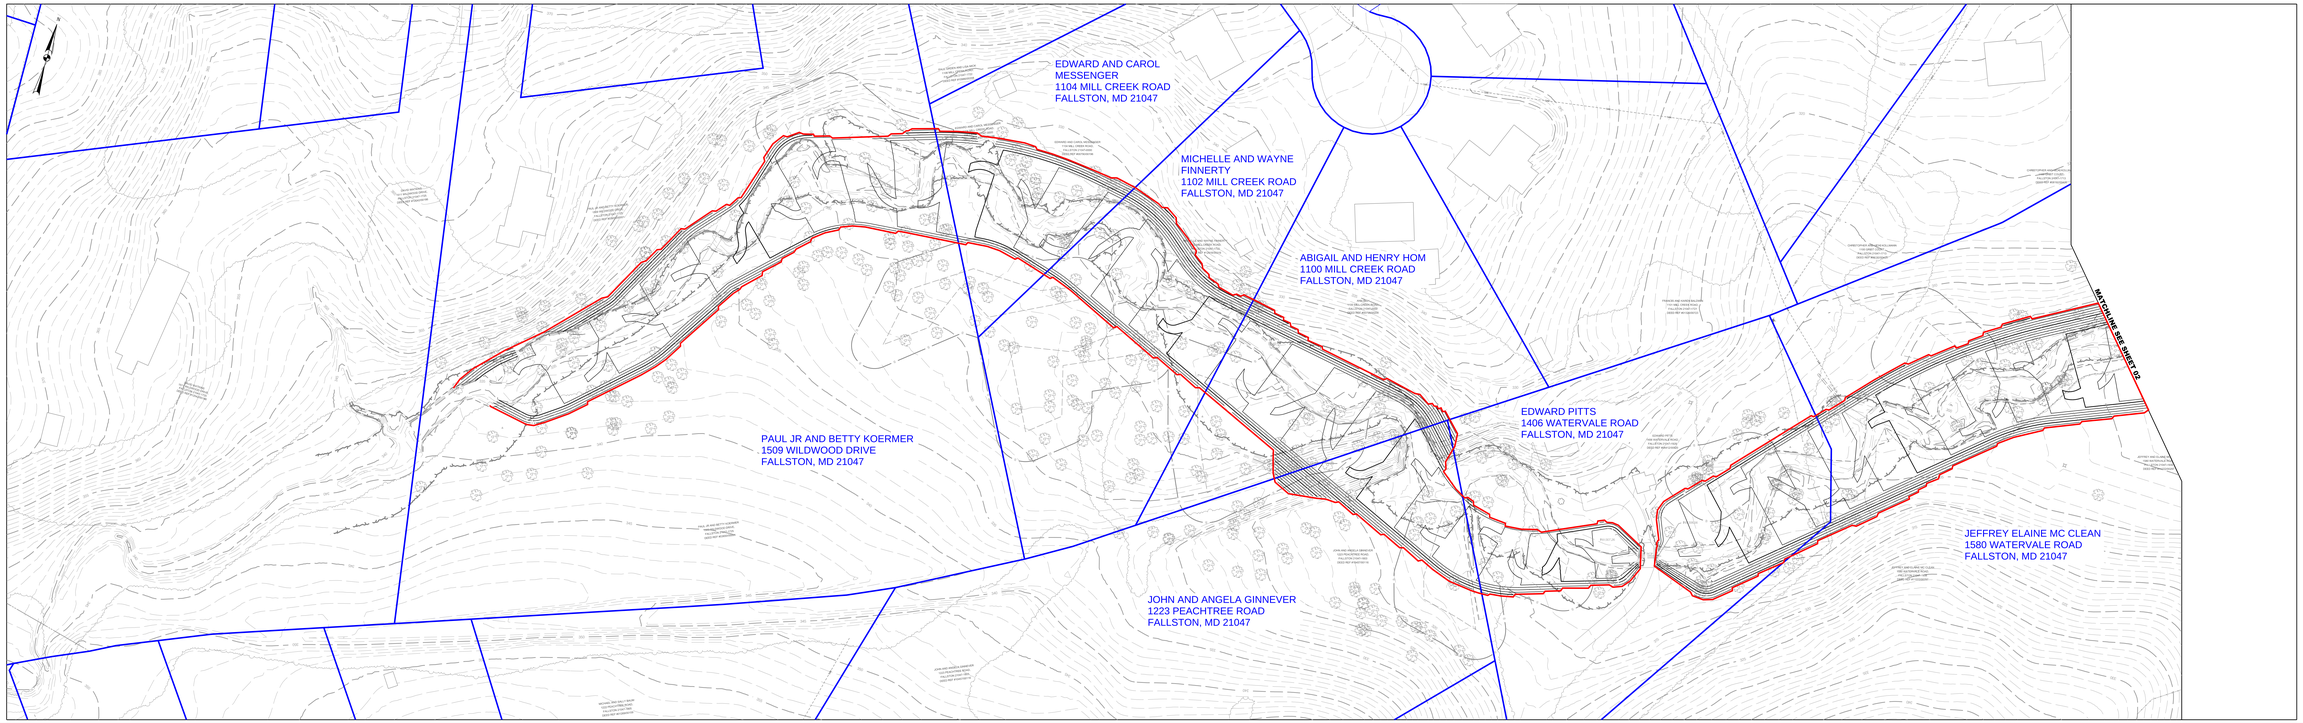

ecotone

WATERVALE CREEK RESTORATION ROLLPLOT

HARFORD COUNTY, MARYLAND

SHEET 02

PROPOSED FEATURE LEGEND

- 700 — PROPOSED MAJOR CONTOURS
- 695 — PROPOSED MINOR CONTOURS

EXISTING FEATURES LEGEND

- PROPERTY BOUNDARY
- 663 — EX. CONTOURS
- EX. ROADS
- EX. WOOD FENCE
- EX. TREELINE
- EX. 100 YR FLOODPLAIN
- EX. WETLAND
- STORM DRAIN
- WATERS OF THE US
- EXISTING TREE
- PROPERTY BOUNDARIES
- LIMIT OF GRADING

30 0 15 30 60

SCALE: 1" =30'

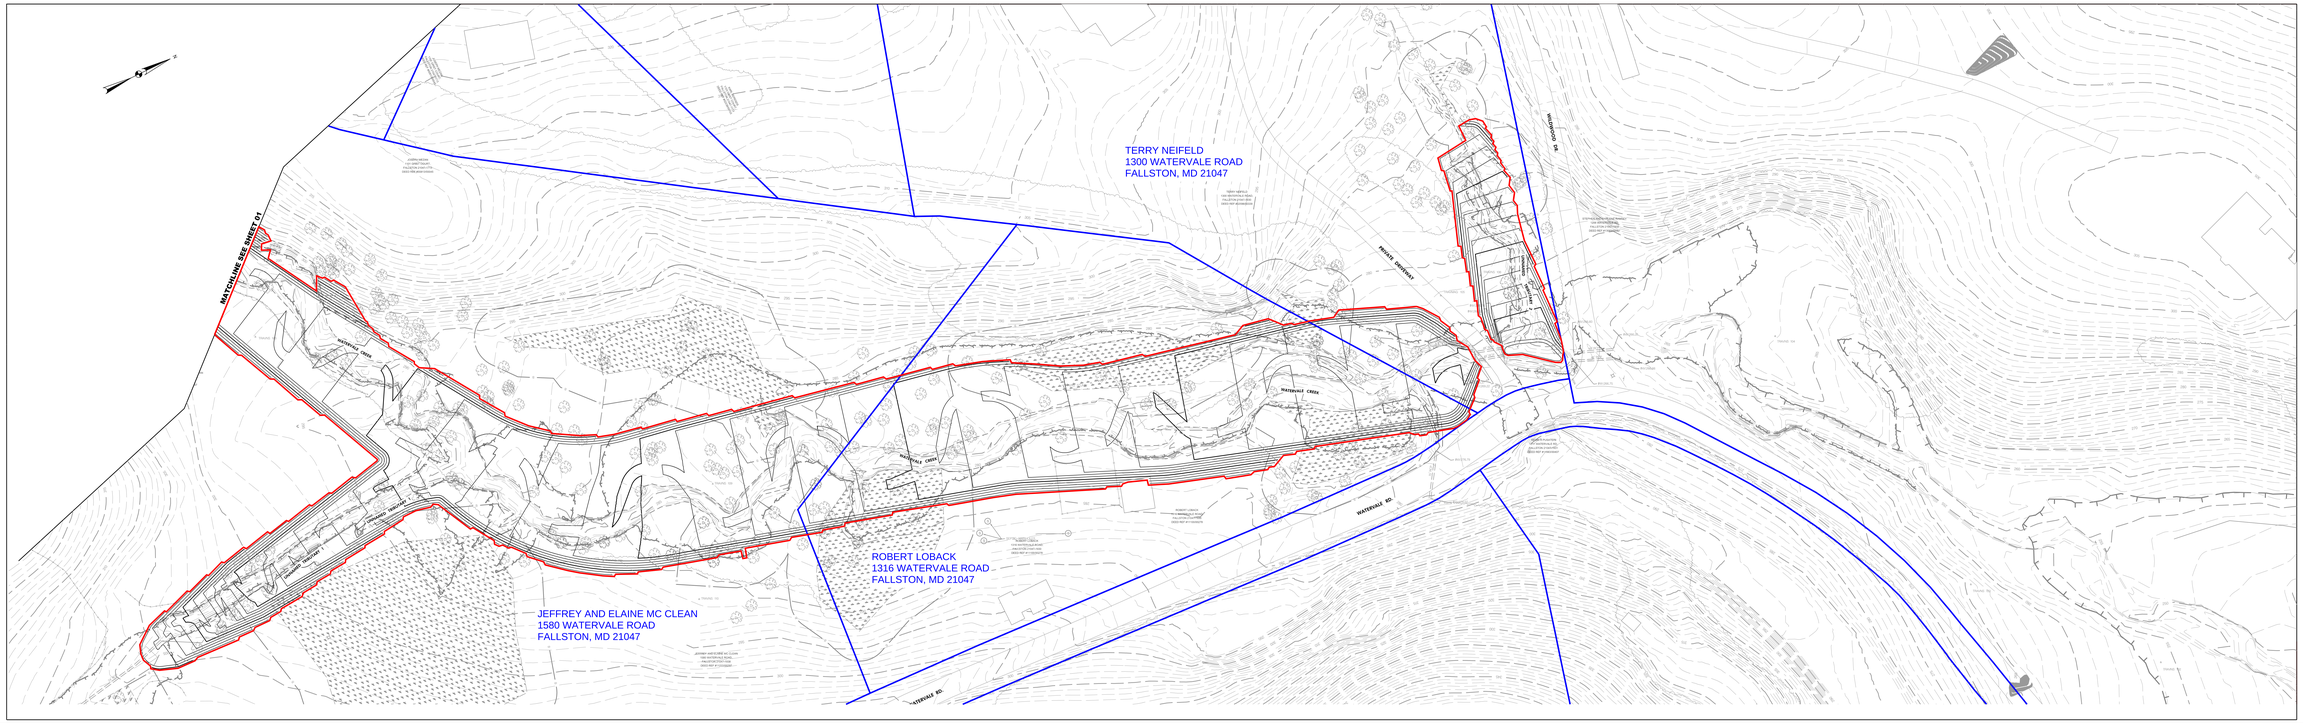

ecotone